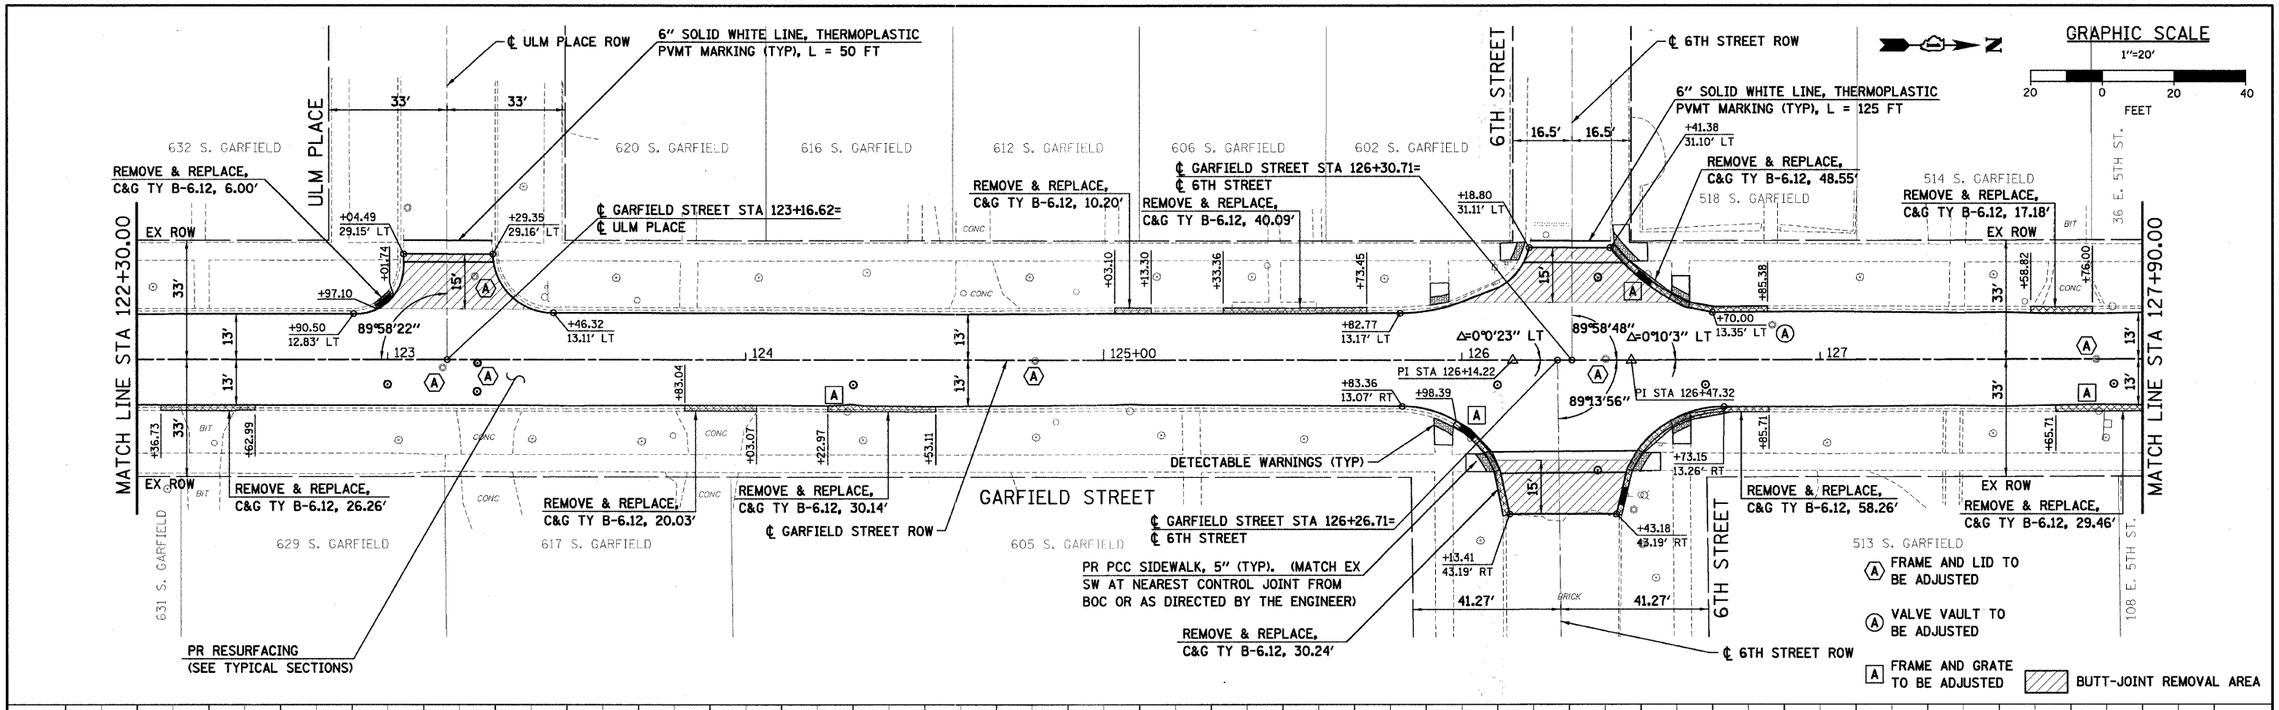

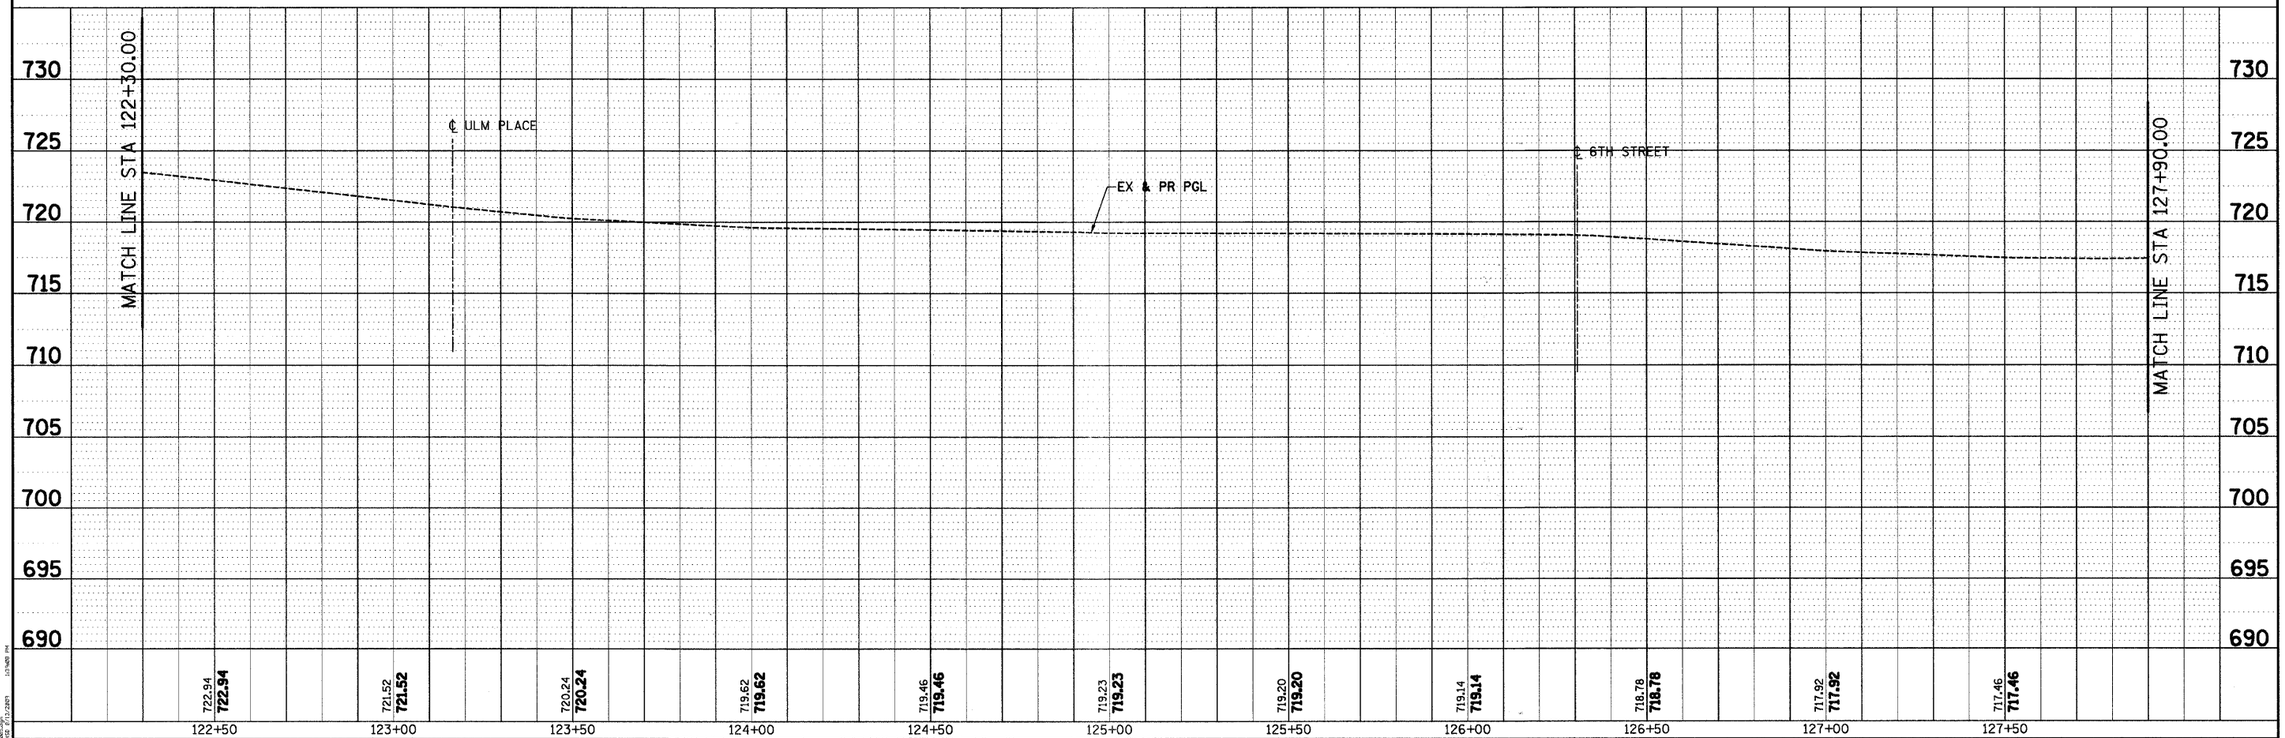

PLAN — SURVEYED / DRAWN / ALIGNMENT CHECKED / GRADES CHECKED / R.O.W. NOTED / STRUCTURE NOTATNS CHKD / NOTE BOOK / NO. / BY / DATE

PROFILE — SURVEYED / DRAWN / GRADES CHECKED / R.O.W. NOTED / STRUCTURE NOTATNS CHKD / NOTE BOOK / NO. / BY / DATE

PROJECT CONTACT: KLYDE WARREN & ASSOCIATES, INC. 2512 COMMERCE DRIVE, ROLLING MEADOWS, IL 60008 PH: 847.253.0587 FAX: 847.253.0588

Illinois Professional Design Firm # 184-002158

SEC Group, Inc.
Engineering
Surveying
Planning
Landscape Architecture
McHenry • Yorkville • New Lenox • Chicago
www.secgroupllc.com

USER NAME = sjohnson
PLOT SCALE = 1"=20'
PLOT DATE = 8/13/2009

DESIGNED -
DRAWN - SVJ
CHECKED - GT
DATE - 8/13/09

REVISED -
REVISED -
REVISED -
REVISED

VILLAGE OF HINSDALE
DUPAGE COUNTY, ILLINOIS
GARFIELD STREET, FIRST STREET, & PARK AVENUE

GARFIELD STREET
ROADWAY PLAN AND PROFILE

SCALE: 1"=20' | SHEET NO. 12 OF 65 SHEETS | STA. 122+30.00 TO STA. 127+90.00

F.A.U RTE.	SECTION NO.	COUNTY	TOTAL SHEETS	SHEET NO.
2678	08-00086-00-RS	DUPAGE	65	12
		CONTRACT NO. 63297		
FED. ROAD DIST. NO.	ILLINOIS	FED. AID PROJECT		