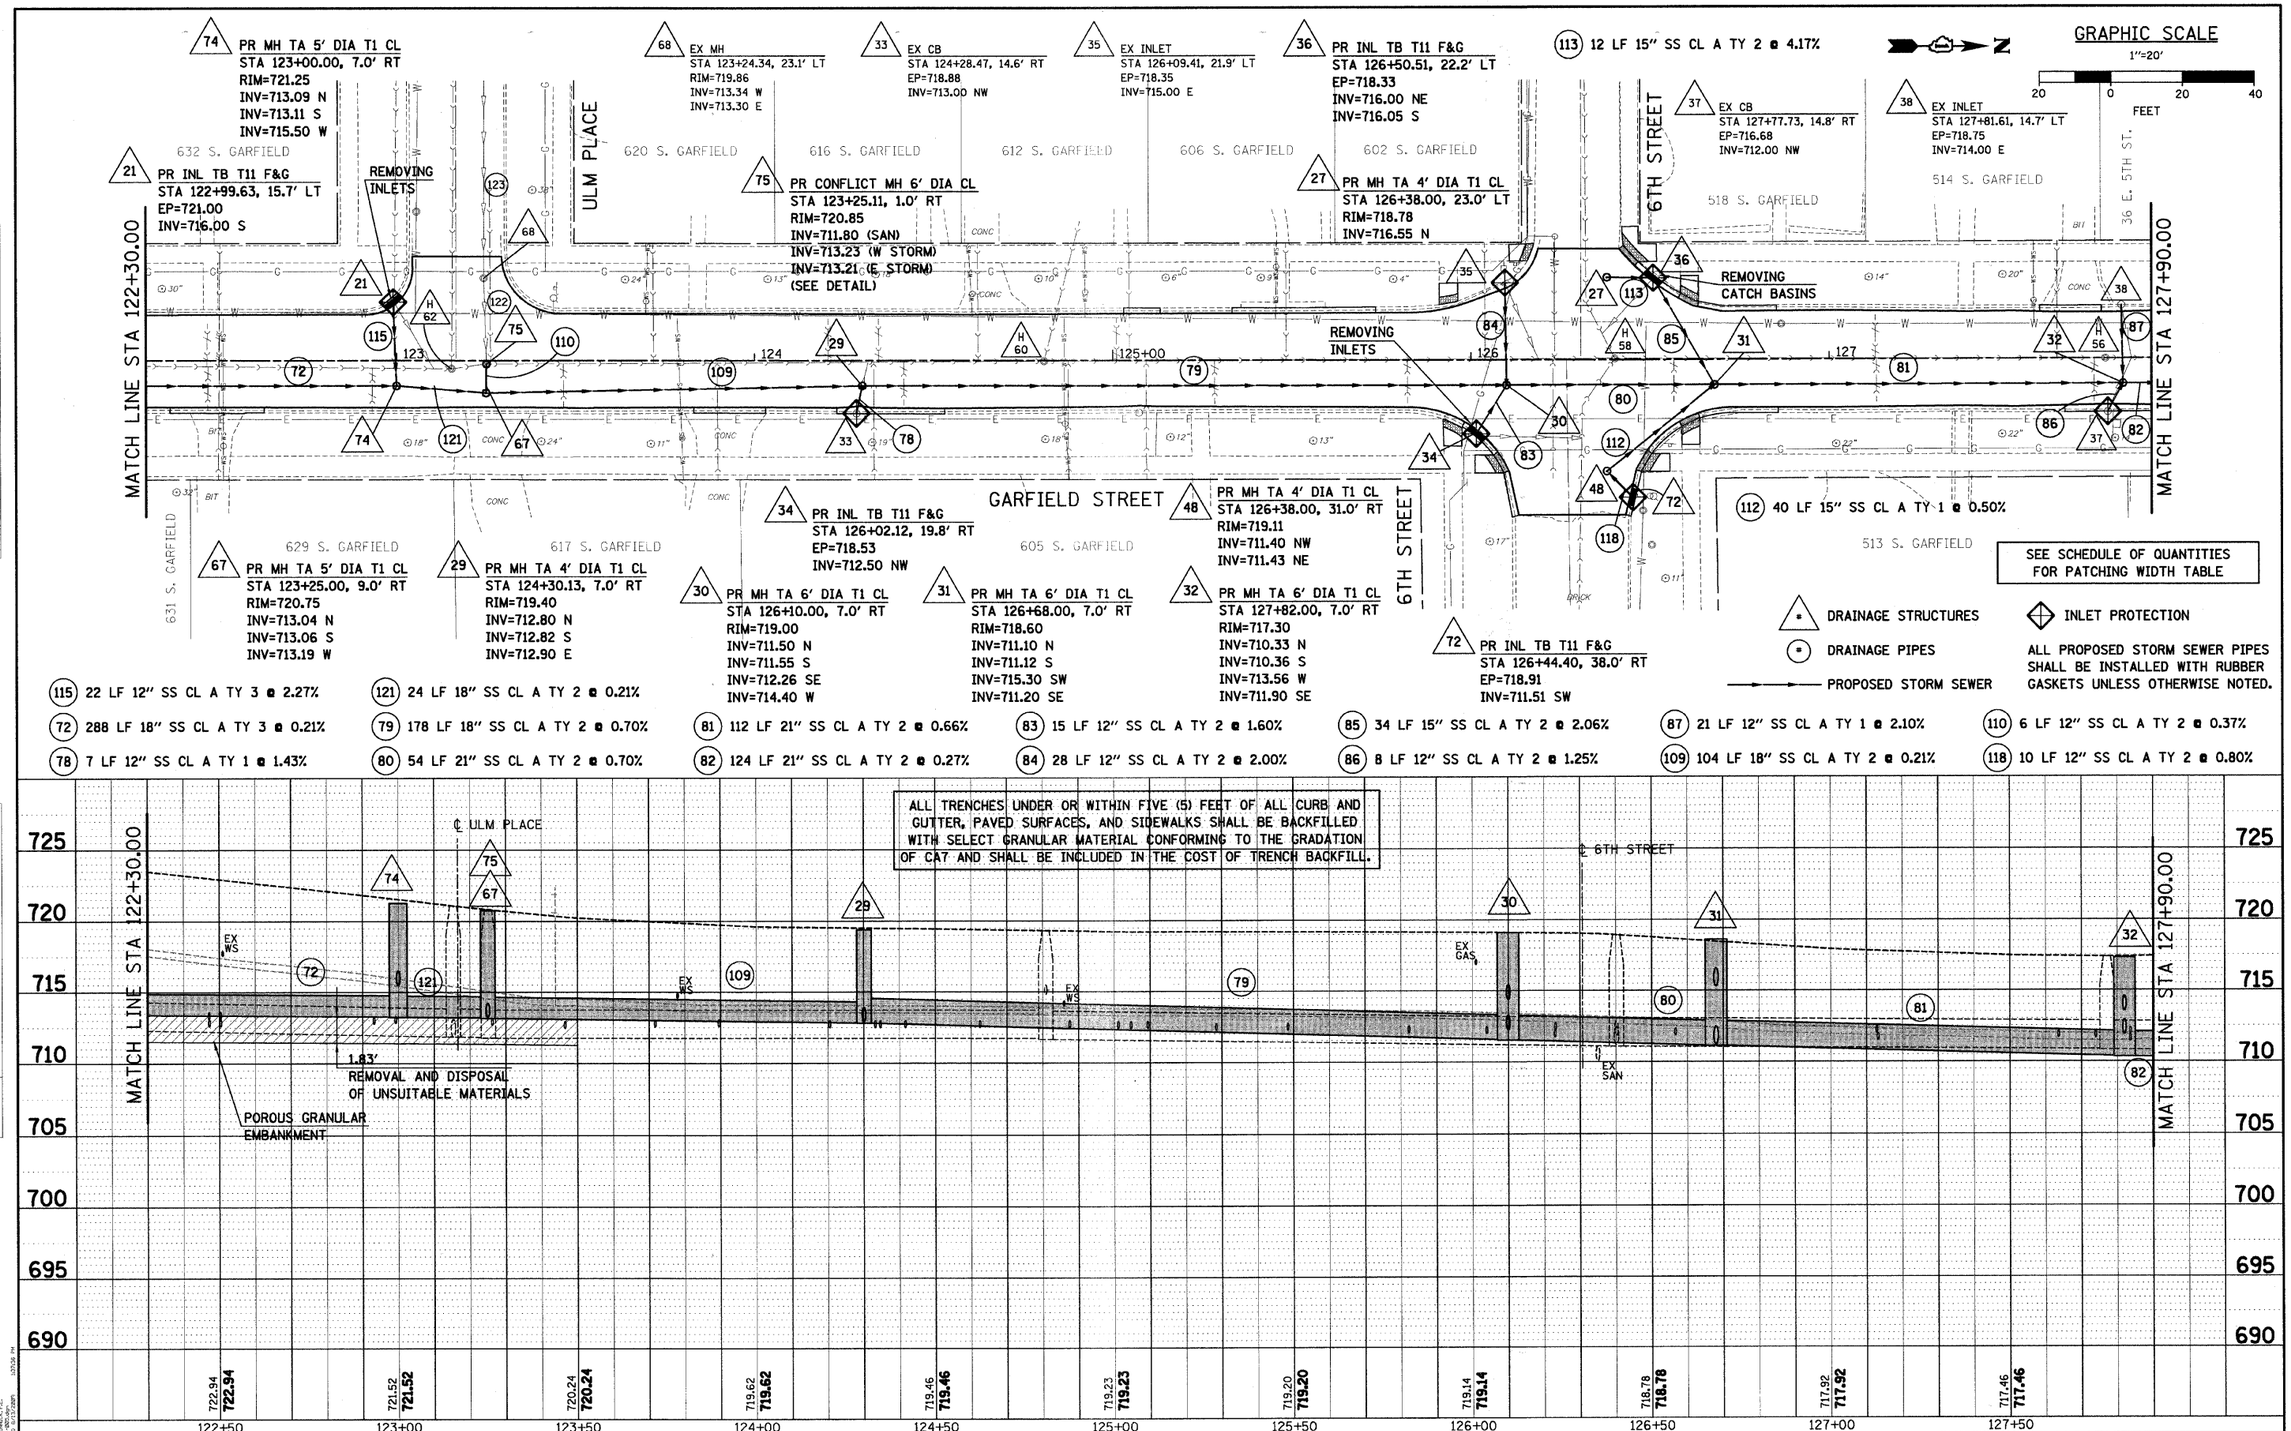

(115) 22 LF 12" SS CL A TY 3 @ 2.27%
(121) 24 LF 18" SS CL A TY 2 @ 0.21%
(72) 288 LF 18" SS CL A TY 3 @ 0.21%
(79) 178 LF 18" SS CL A TY 2 @ 0.70%
(81) 112 LF 21" SS CL A TY 2 @ 0.66%
(83) 15 LF 12" SS CL A TY 2 @ 1.60%
(85) 34 LF 15" SS CL A TY 2 @ 2.06%
(87) 21 LF 12" SS CL A TY 1 @ 2.10%
(110) 6 LF 12" SS CL A TY 2 @ 0.37%
(78) 7 LF 12" SS CL A TY 1 @ 1.43%
(80) 54 LF 21" SS CL A TY 2 @ 0.70%
(82) 124 LF 21" SS CL A TY 2 @ 0.27%
(84) 28 LF 12" SS CL A TY 2 @ 2.00%
(86) 8 LF 12" SS CL A TY 2 @ 1.25%
(109) 104 LF 18" SS CL A TY 2 @ 0.21%
(118) 10 LF 12" SS CL A TY 2 @ 0.80%

PLAN / PROFILE — SURVEYED, PLOTTED, DRAWN, CHECKED, B.M. NOTED, STRUCTURE NO. (ATTN'S CHK'D), NOTE BOOK, NO., BY, DATE

PROJECT CONTACT: S. FREEMARK, P.E. (312) 782-0600 FAX (312) 782-1553

SEC Group, Inc.
Illinois Professional Design Firm # 184-000108
Engineering, Surveying, Planning, Landscape Architecture
McHenry • Yorkville • New Lenox • Chicago
www.secgroupinc.com

USER NAME = sjohnson	DESIGNED -		REVISED -
	DRAWN - SVJ		REVISED -
PLOT SCALE = 1"=20'	CHECKED - GT		REVISED -
PLOT DATE = 8/13/2009	DATE - 8/13/09		REVISED -

VILLAGE OF HINSDALE
DUPAGE COUNTY, ILLINOIS
GARFIELD STREET, FIRST STREET, & PARK AVENUE

GARFIELD STREET
DRAINAGE PLAN AND PROFILE

SCALE: 1"=20' | SHEET NO. 35 OF 65 SHEETS | STA. 122+30.00 TO STA. 127+90.00

F.A.U. RTE.	SECTION NO.	COUNTY	TOTAL SHEETS	SHEET NO.
2678	08-00086-00-RS	DUPAGE	65	35
		CONTRACT NO. 63297		
FED. ROAD DIST. NO.	ILLINOIS	FED. AID PROJECT		