FINAL SURVEY	
NOTE BOOK	
NO.	

	BY	DATE
SURVEYED		
PLOTTED		
TYPED		
AREAS		
AREAS CHECKED		

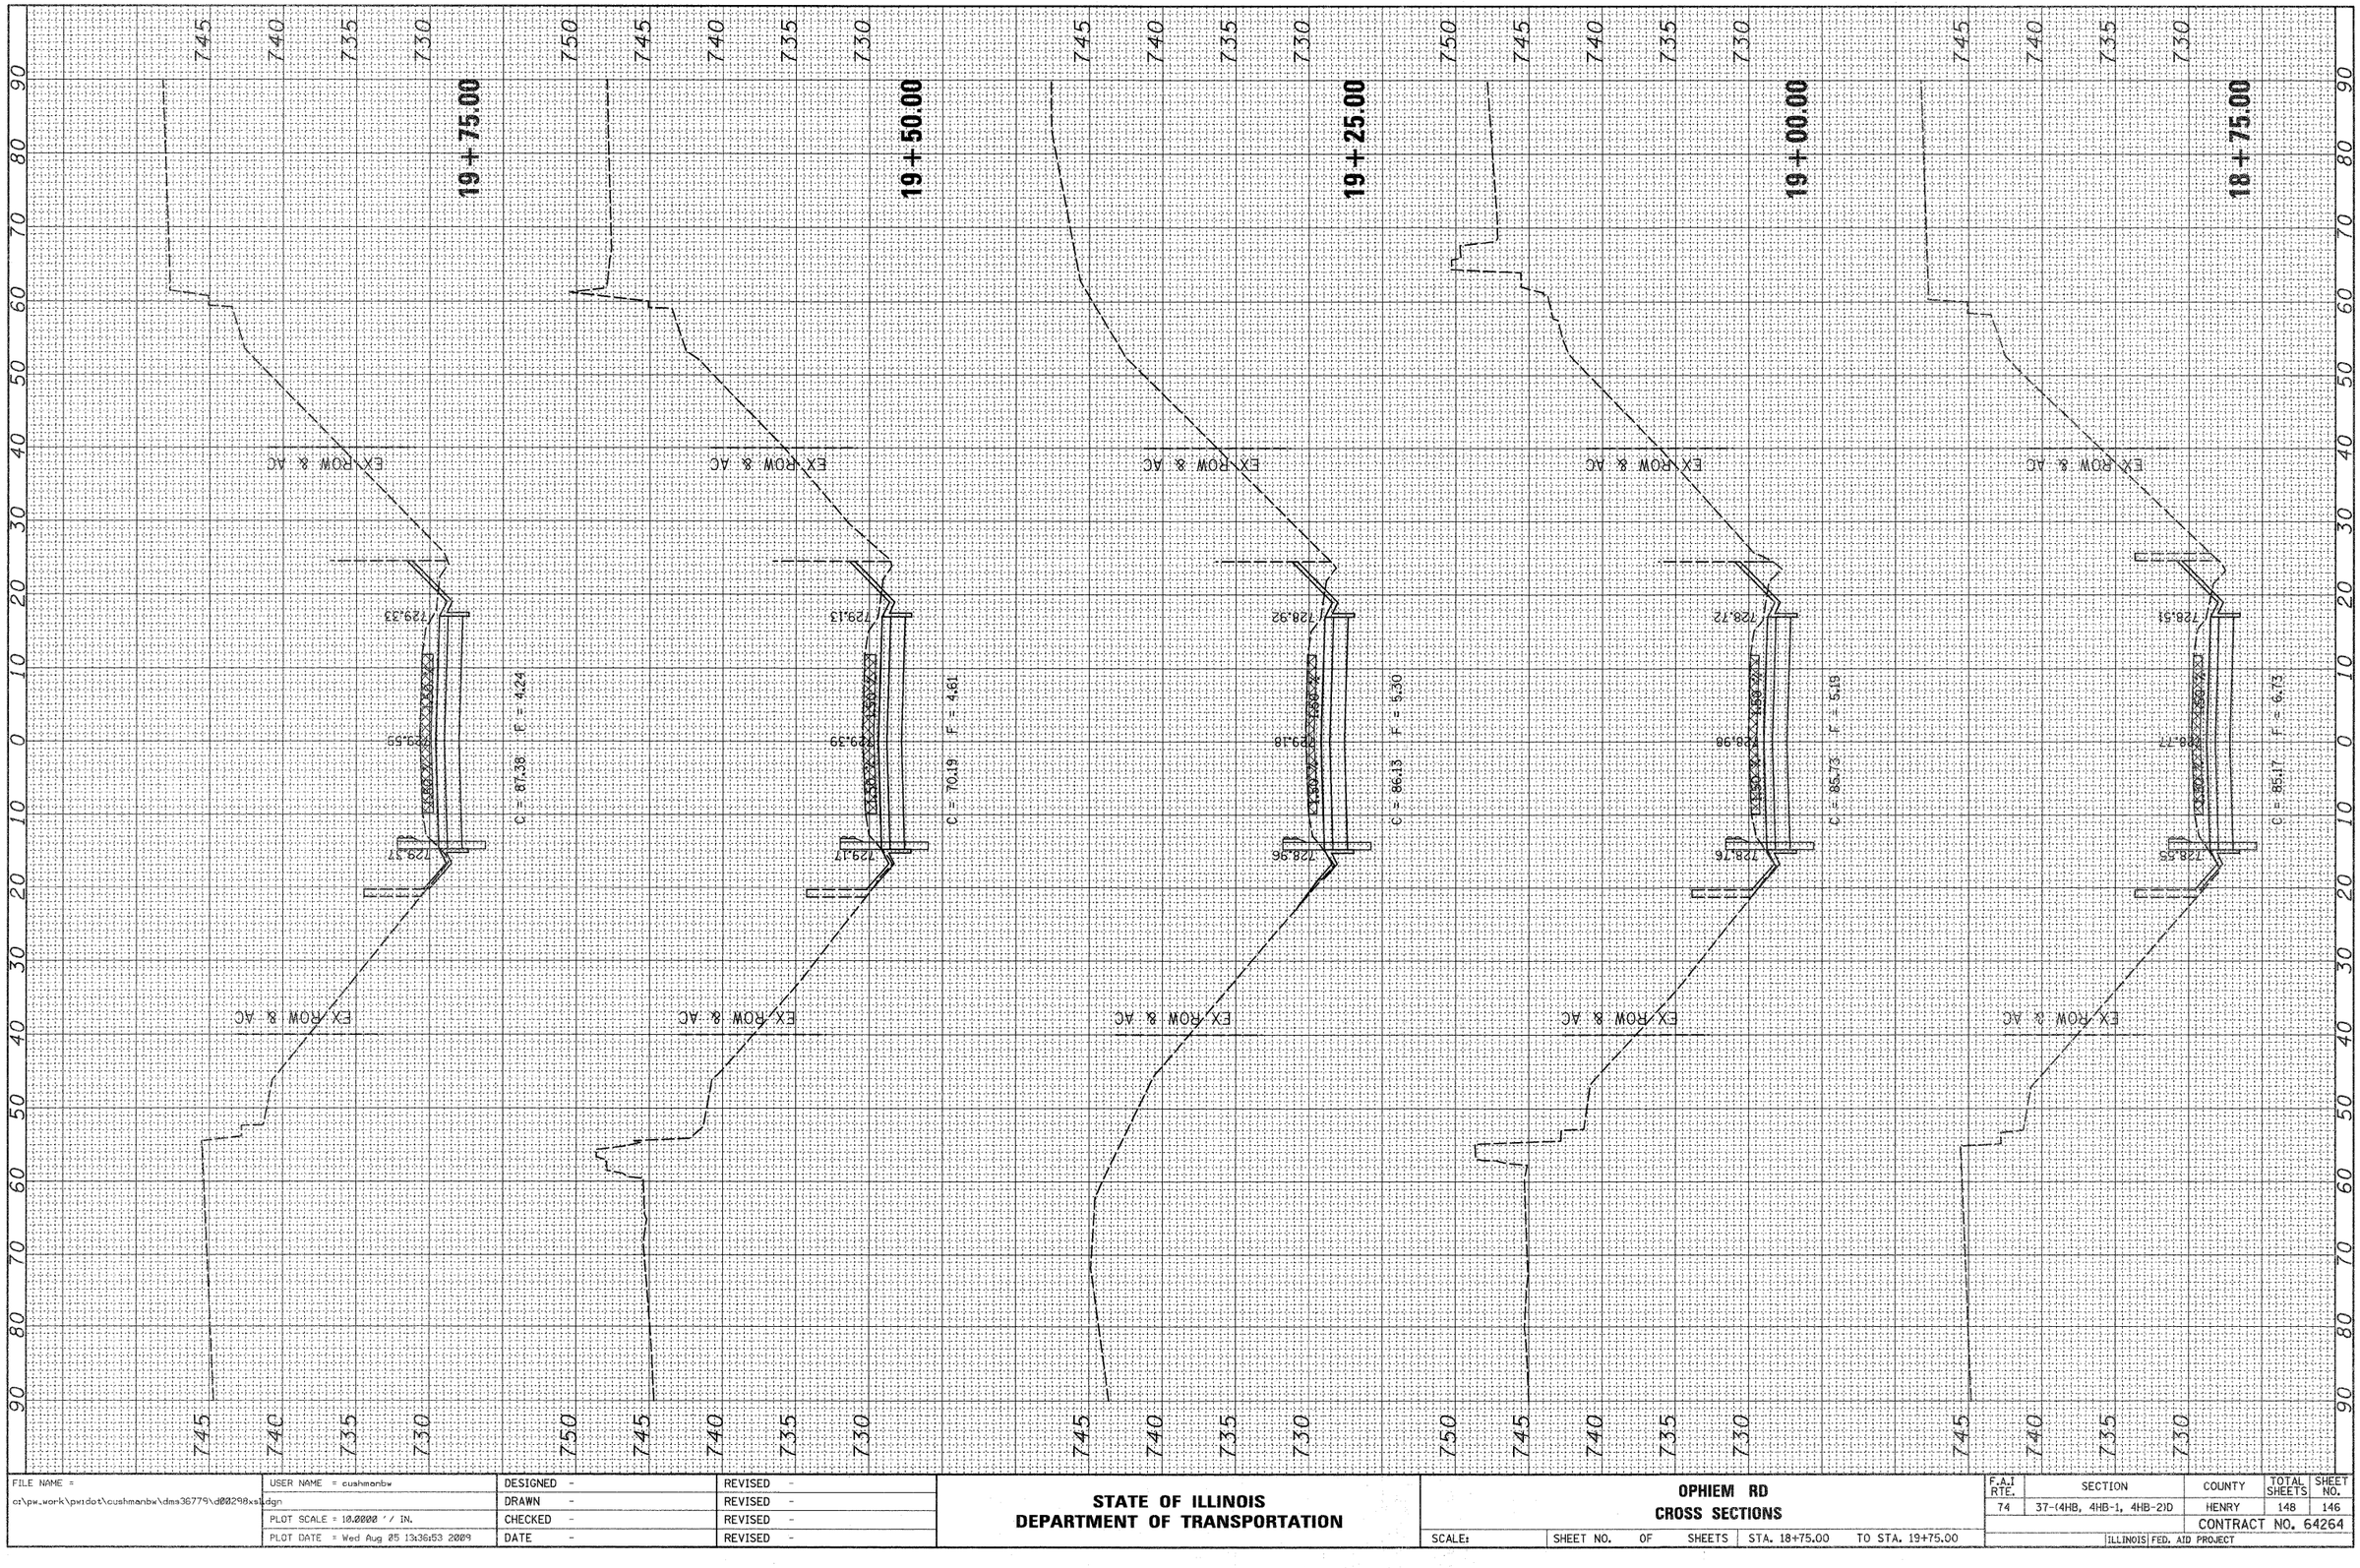

FILE NAME = c:\pw_work\pwidot\cushmanbw\dms36779\d00298xsl.dgn	USER NAME = cushmanbw	DESIGNED -	REVISED -
		DRAWN -	REVISED -
	PLOT SCALE = 10.0000 ' / IN.	CHECKED -	REVISED -
	PLOT DATE = Wed Aug 05 13:36:53 2009	DATE -	REVISED -

STATE OF ILLINOIS
DEPARTMENT OF TRANSPORTATION

OPHIEM RD
CROSS SECTIONS

SCALE: | SHEET NO. OF SHEETS | STA. 18+75.00 | TO STA. 19+75.00

F.A.I RTE.	SECTION	COUNTY	TOTAL SHEETS	SHEET NO.
74	37-(4HB, 4HB-1, 4HB-2)D	HENRY	148	146
		CONTRACT NO. 64264		
	ILLINOIS	FED. AID PROJECT		

ORIGINAL SURVEY	
NOTE BOOK	
NO.	

	BY	DATE
SURVEYED		
PLOTTED		
TYPED		
AREAS		
AREAS CHECKED		