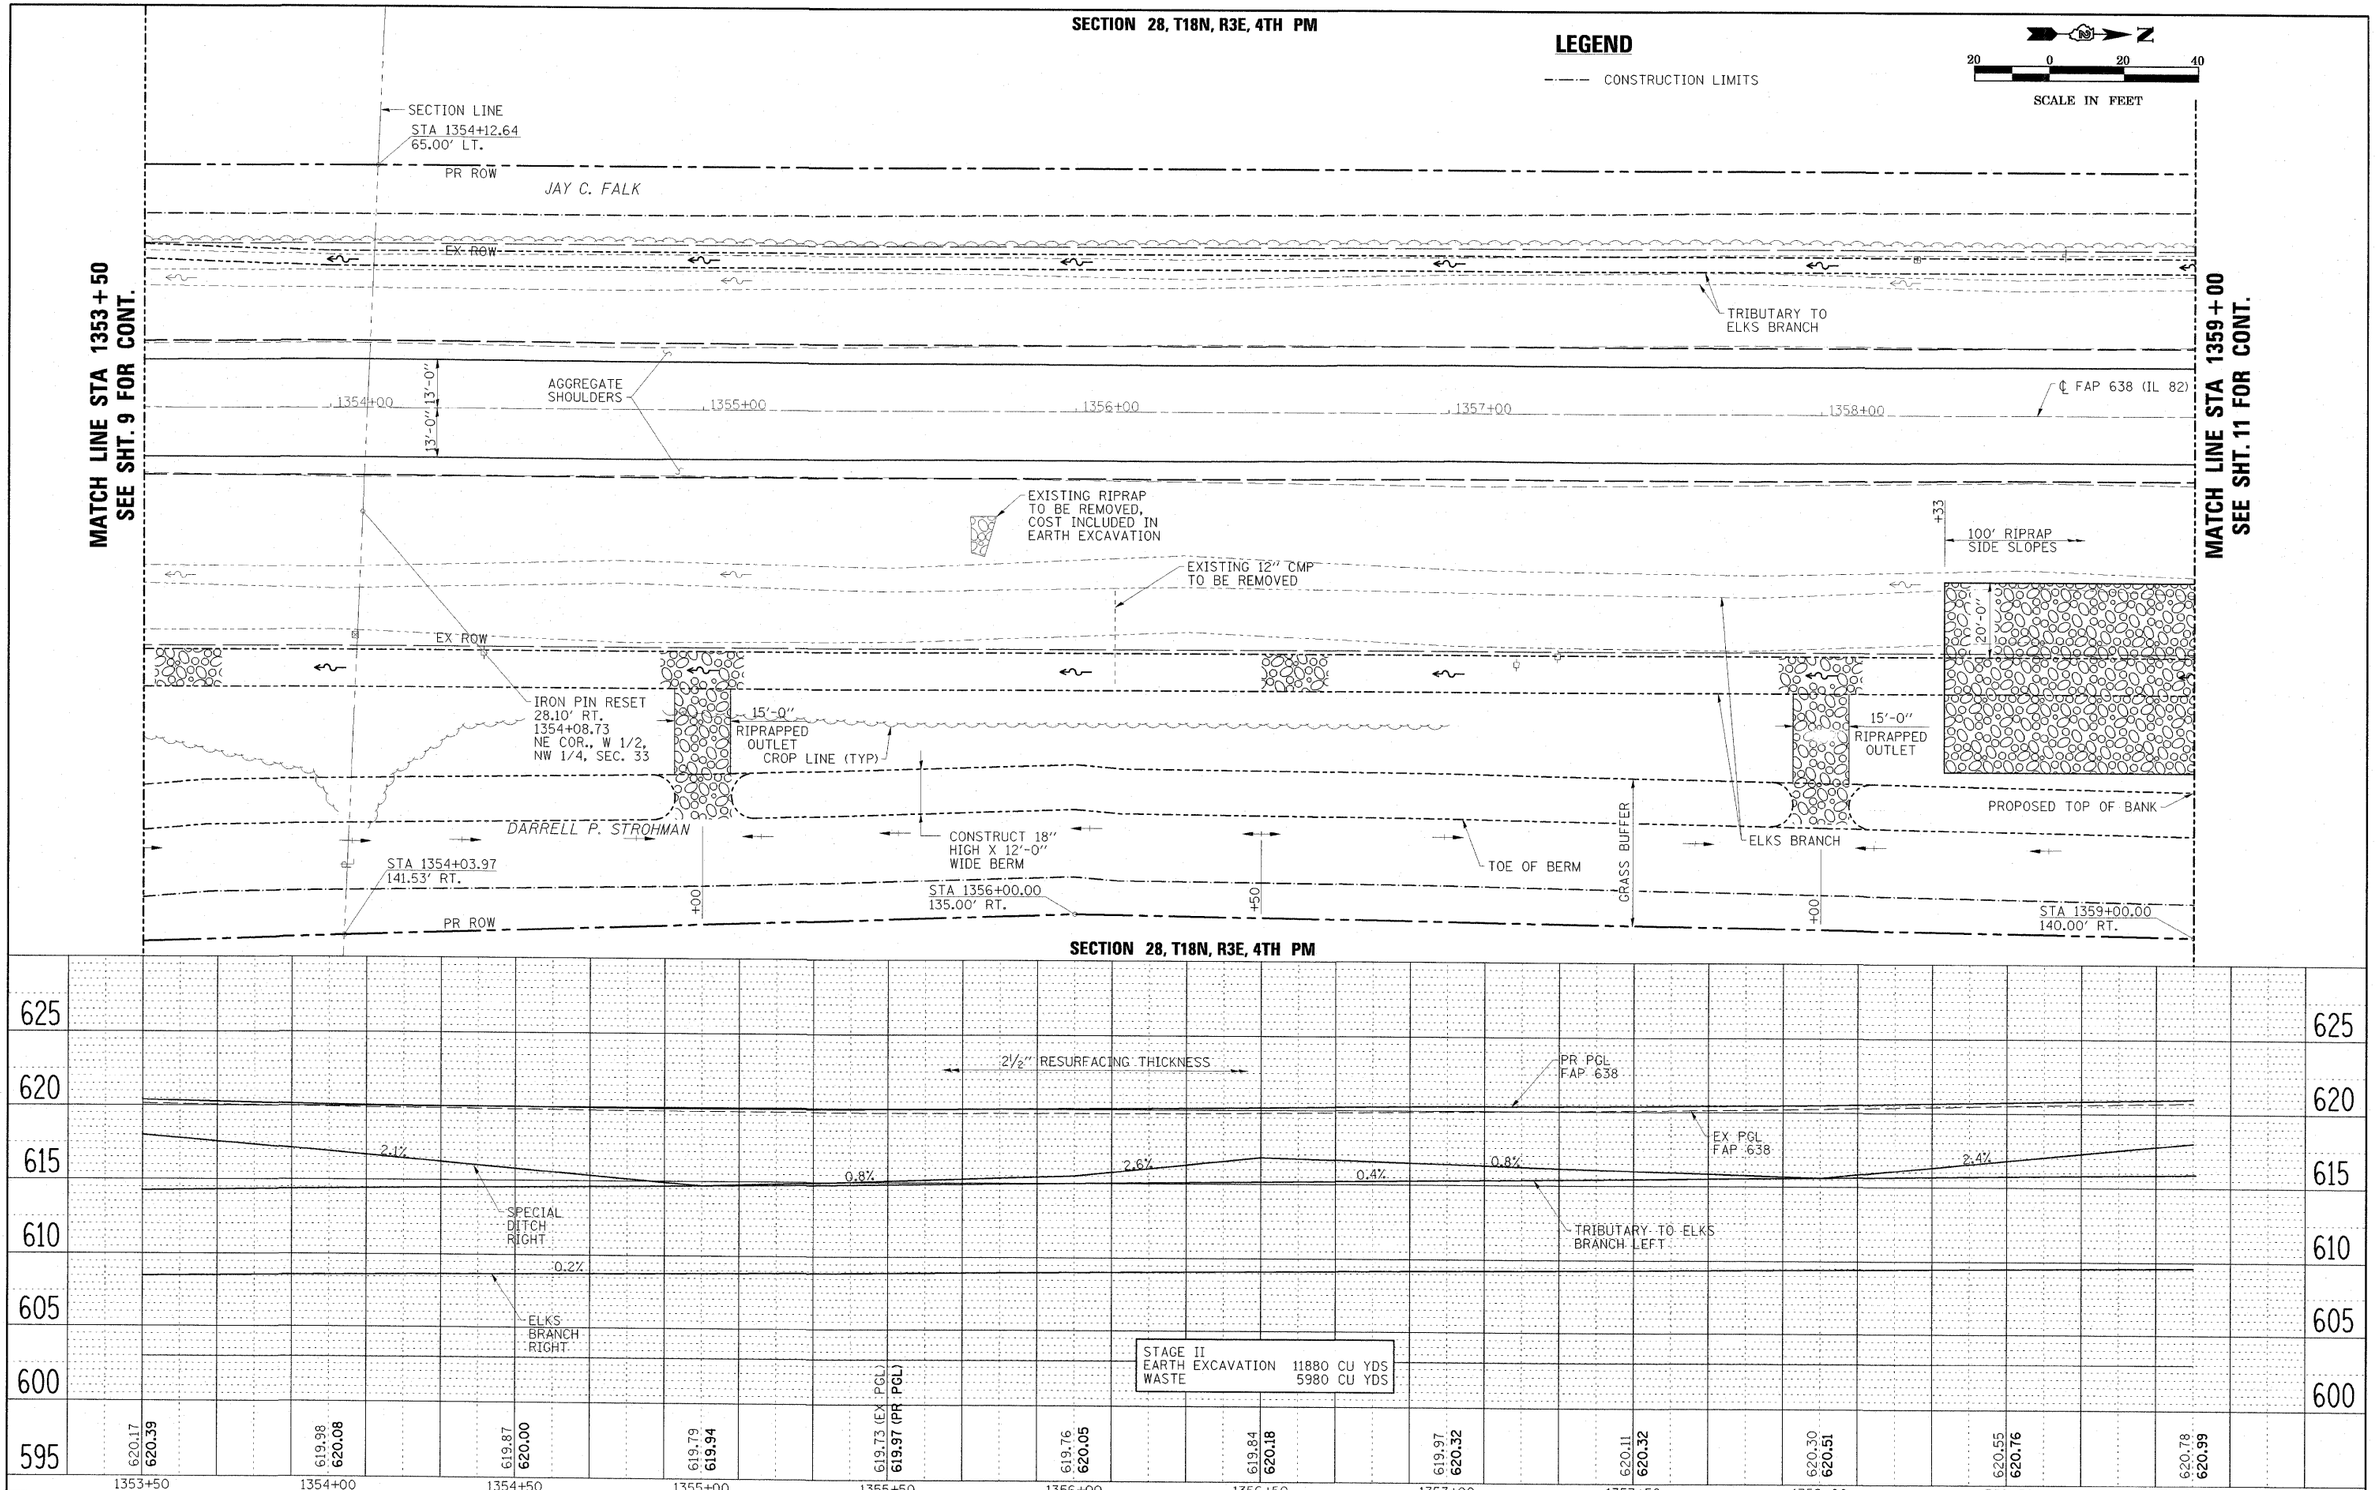

FILE NAME = D264A04-sht-plnprf01.dgn	USER NAME = HAS	DESIGNED - JMS	REVISED -
		DRAWN - HAS	REVISED -
	PLOT SCALE = 20.0000 ' / IN.	CHECKED - ELH	REVISED -
SCALES: (HORIZ) 1"=20' (VERT) 1"=5'	PLOT DATE = 9/9/2009 9:41:44 AM	DATE - 09/08/09	REVISED -

STATE OF ILLINOIS
DEPARTMENT OF TRANSPORTATION

FAP RTE 638 (IL 82) PLAN AND PROFILE
STA 1353+50 TO STA 1359+00

SCALE: 1"=20'-0" | SHEET NO. 3 OF 4 SHEETS | STA. 1353+50 TO STA. 1359+00

F.A.P RTE.	SECTION	COUNTY	TOTAL SHEETS	SHEET NO.
638	129BR	HENRY	42	11

CONTRACT NO. 64A04

FED. ROAD DIST. NO. | ILLINOIS FED. AID PROJECT