REMOVAL LEGEND

- HOT-MIX ASPHALT SURFACE REMOVAL, VARIABLE DEPTH
- PAVEMENT REMOVAL
- SHOULDER REMOVAL
- GUARDRAIL REMOVAL
- CHANNEL EXCAVATION

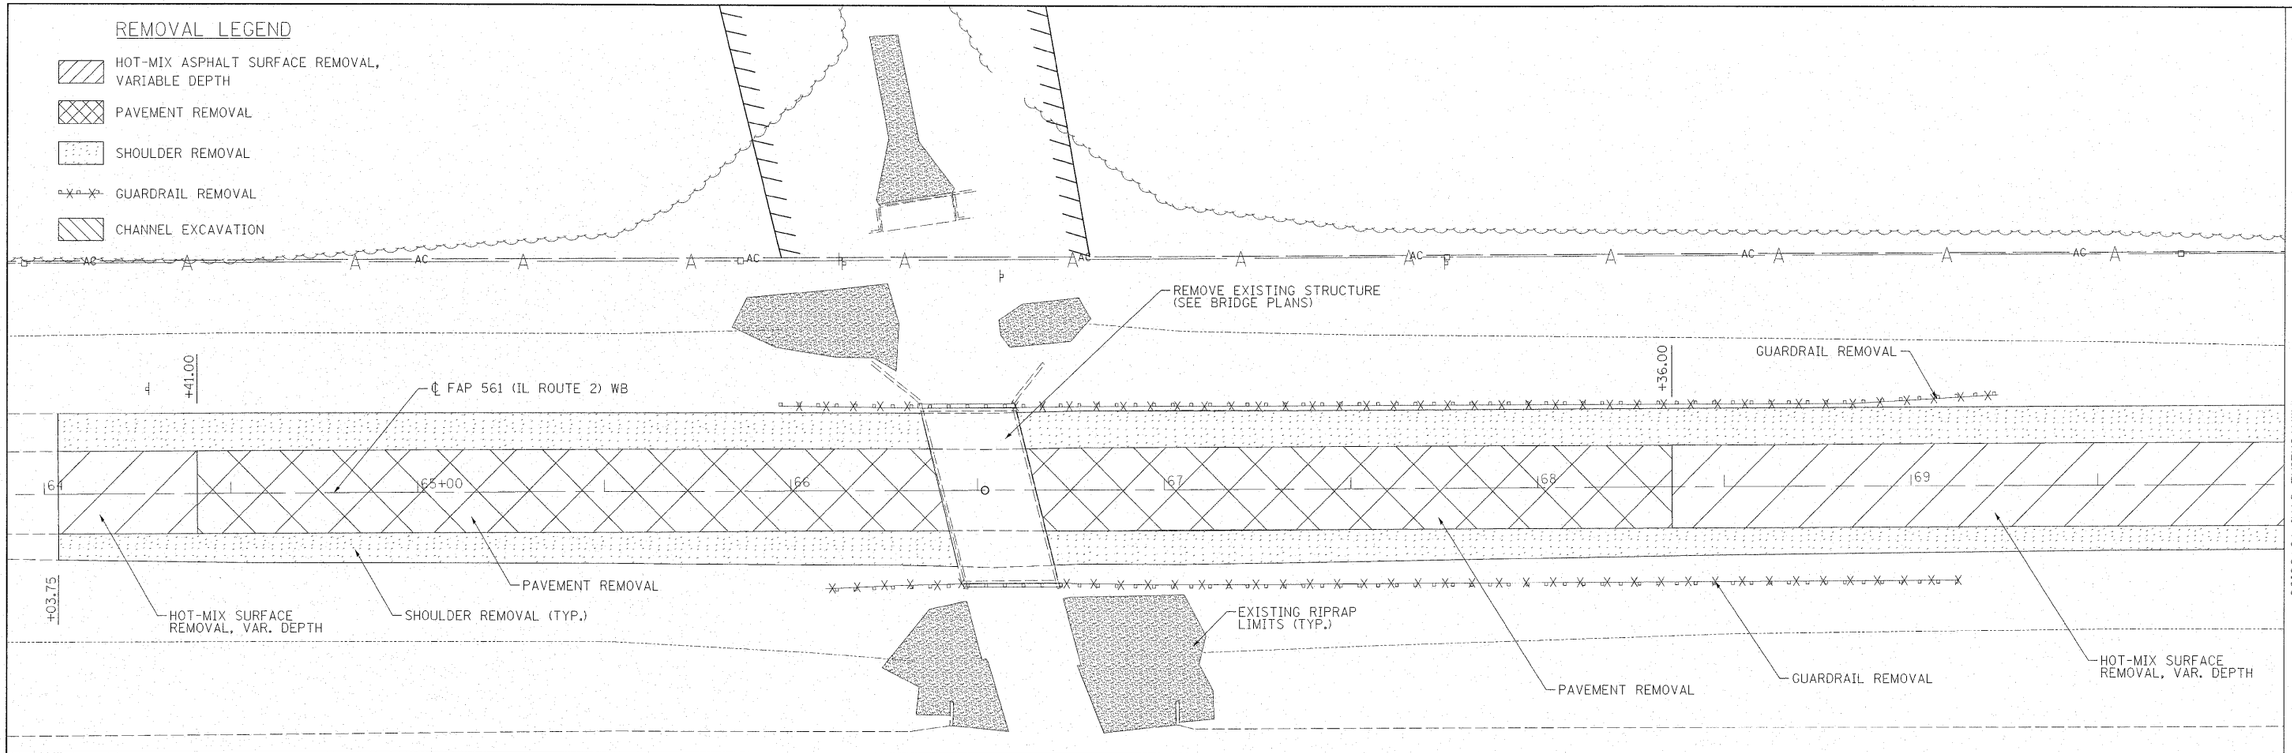

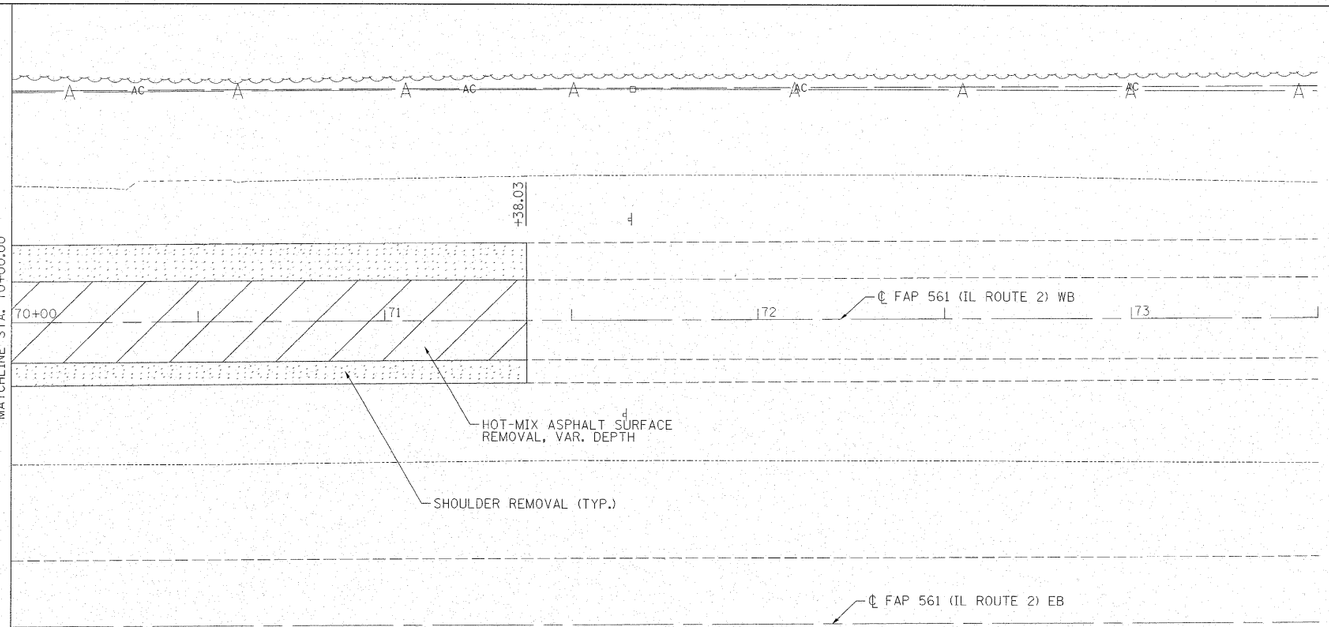

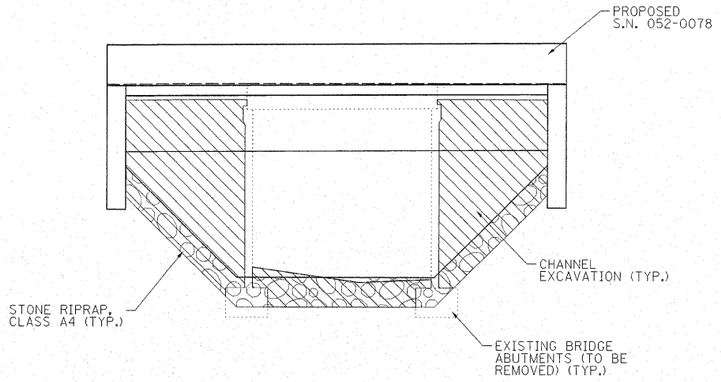

CHANNEL EXCAVATION DETAIL

(NOT TO SCALE)

N

0 20' 40'

1" = 20'

MAURER ▲ STUTZ, INC. ENGINEERS SURVEYORS

FILE NAME = $FILE$	USER NAME = $USER$	DESIGNED - JDS	REVISED -
		DRAWN - WLL	REVISED -
	PLOT SCALE = $SCALE$	CHECKED - GBM	REVISED -
	PLOT DATE = $DATE$	DATE -	REVISED -

STATE OF ILLINOIS
DEPARTMENT OF TRANSPORTATION

IL ROUTE 2 WB (SN 052-0078)
REMOVAL PLAN

SCALE: | SHEET NO. OF SHEETS | STA. TO STA.

F.A.P. RTE.	SECTION	COUNTY	TOTAL SHEETS	SHEET NO.
561	31-1BR-1 & 31-1BR-2	LEE	92	11
		CONTRACT NO. 64B05		
FED. ROAD DIST. NO.	ILLINOIS	FED. AID PROJECT		