ILLINOIS ROUTE 2 (WESTBOUND)

SCHEDULE OF QUANTITIES

(44000196)
HOT-MIX ASPHALT SURFACE REMOVAL, SPECIAL

STATION			LENGTH	WIDTH	AREA (SQ.YD.)
66+00	to	66+45	45	5.5	27.50
67+70	to	68+00	30	5.5	18.34
68+00	to	70+52	252	5.5	154.00
114+50	to	115+08	58	5.5	35.44
115+31	to	116+00	69	5.5	42.17
116+00	to	120+07	407	5.5	248.73
					587.28
VARIABLE FIELD CONDITIONS (10%)					58.73
				TOTAL	646.01 SQ.YD.

(40603310)
HOT-MIX ASPHALT SURFACE COURSE, MIX 'C', N50

STATION			LENGTH	AREA (SQ.YD.)	TONS
66+00	to	66+45	45	44.44	4.36
67+70	to	70+52	282	317.73	31.14
114+50	to	115+08	58	40.53	3.98
115+31	to	120+07	476	339.34	33.26
					72.74
VARIABLE FIELD CONDITIONS (10%)					7.27
				TOTAL	80.01 TONS

NOTE: PRIME COATS INCLUDED IN CONTRACT UNIT PRICE PER TON FOR HOT-MIX ASPHALT SURFACE COURSE

SHOULDER WORK DETAIL

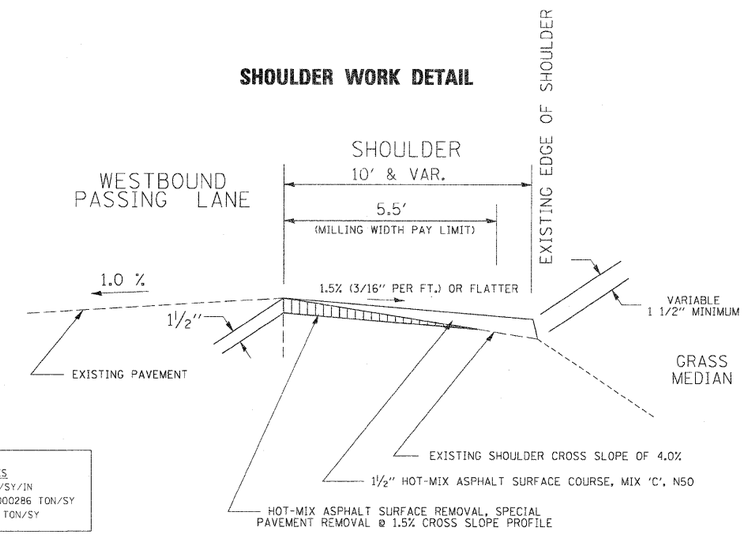

BITUMINOUS APPLICATION RATES
ALL BITUMINOUS MIXTURES: 112 LB/SY/IN
BITUMINOUS MATERIALS (PRIME COAT) : 0.000286 TON/SY
AGGREGATE (PRIME COATE) : 0.0015 TON/SY

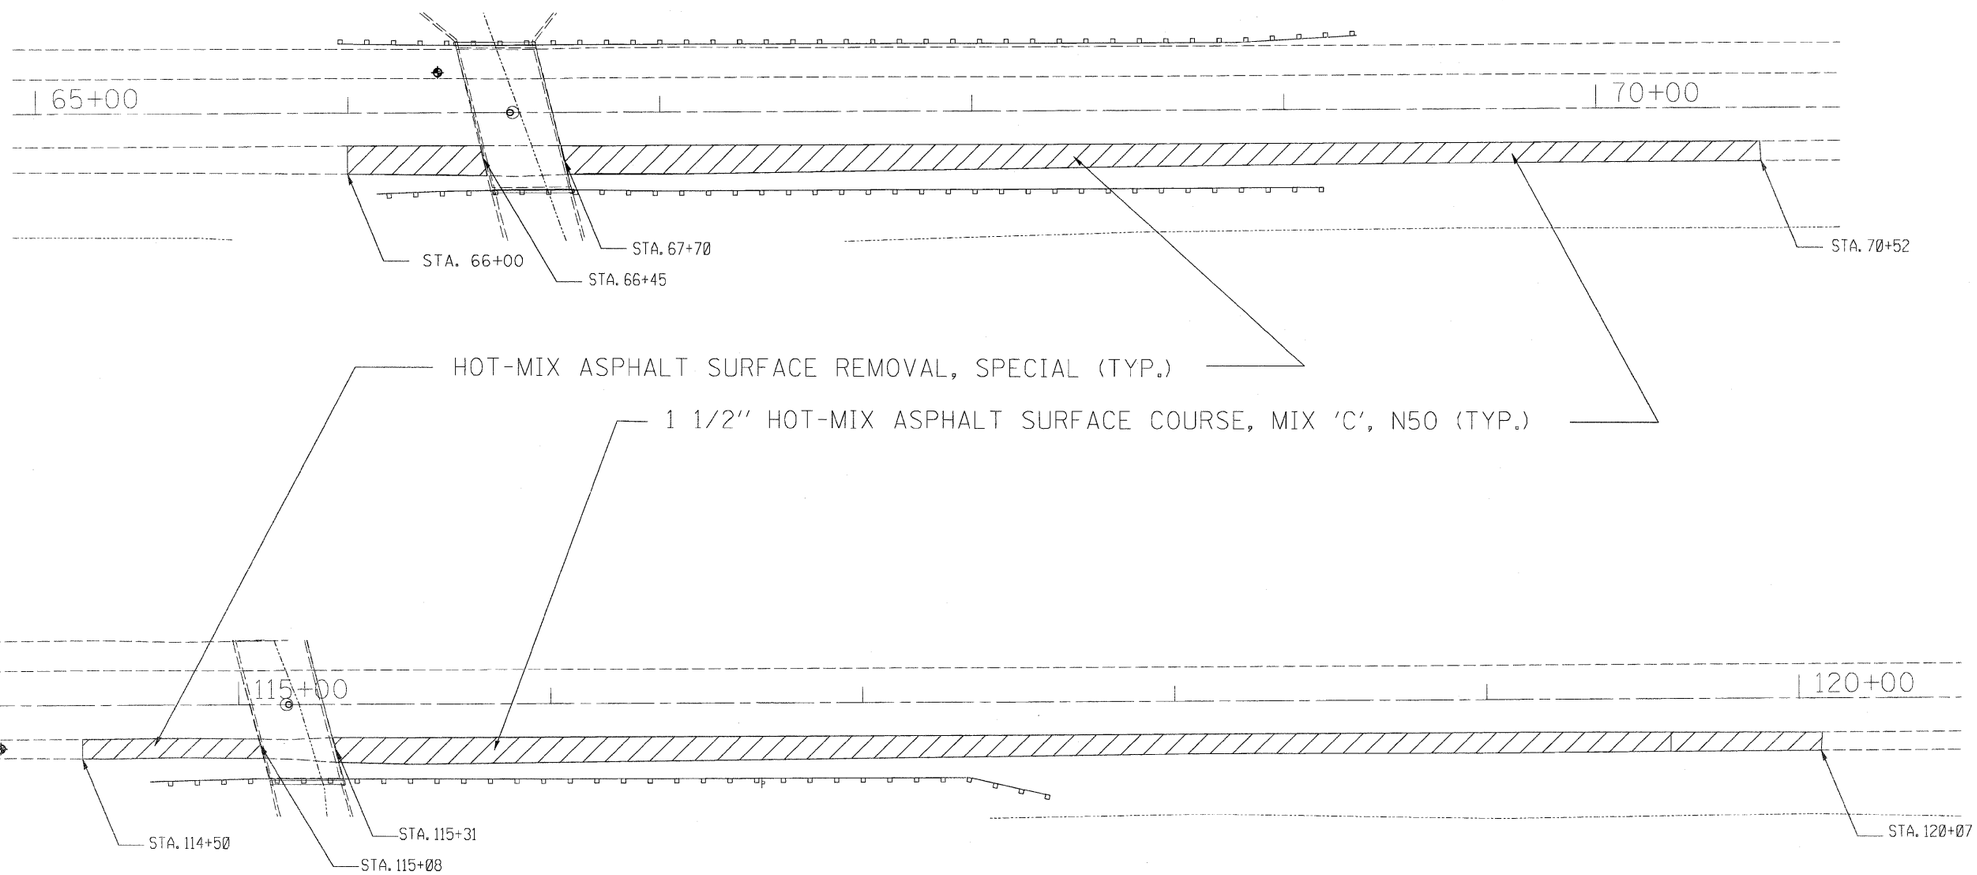

MAURER & STUTZ, INC. ENGINEERS SURVEYORS

FILE NAME = O:\Projects\Lee\64B05_IL_2WB_Bridges_PTS_136_008A\P06705stg.dgn	USER NAME = condermanee	DESIGNED - EEC	REVISED -	STATE OF ILLINOIS DEPARTMENT OF TRANSPORTATION	STAGE ONE SHOULDER DETAIL	F.A.P. RTE.	SECTION	COUNTY	TOTAL SHEETS / SHEET NO.
		DRAWN - EEC	REVISED -			561	31-1BR-1 & 31-1BR-2	LEE	92 / 26
	PLOT SCALE = 35.0000 ' / IN.	CHECKED -	REVISED -					CONTRACT NO. 64B05	
	PLOT DATE = Thu Aug 06 16:26:03 2009	DATE -	REVISED -		SCALE: NONE / SHEET NO. 1 OF 1 SHEETS / STA. TO STA.	FED. ROAD DIST. NO.	ILLINOIS	FED. AID PROJECT	