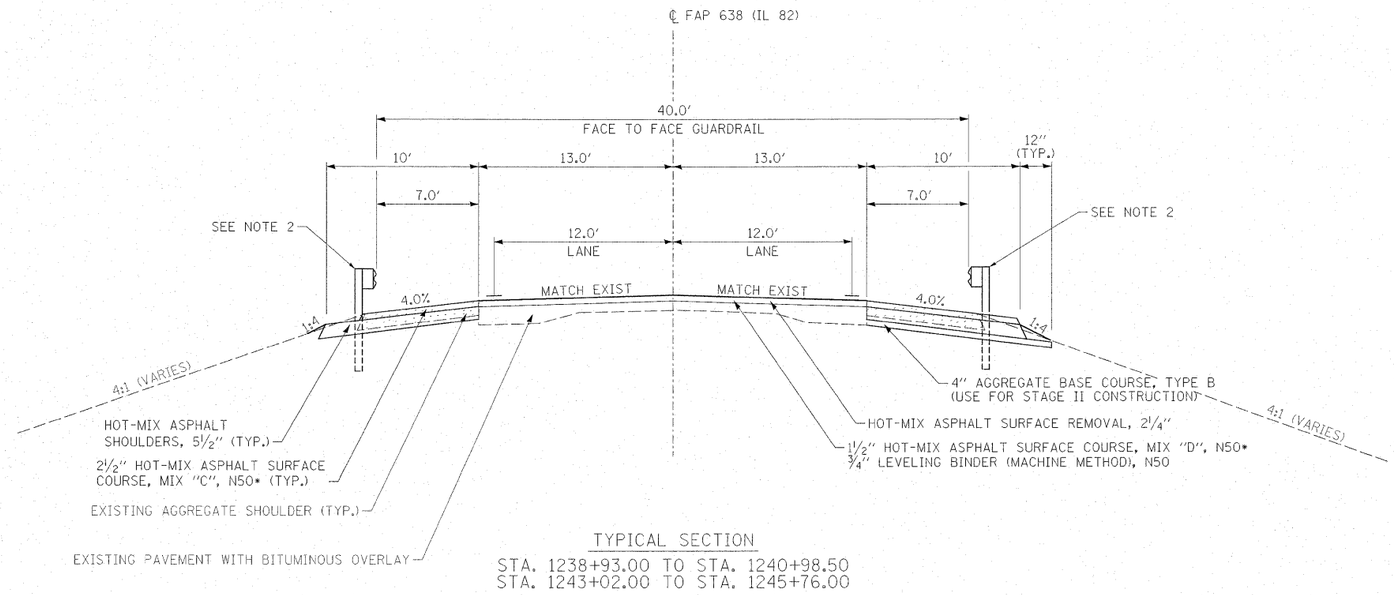

TYPICAL SECTION

STA. 1238+93.00 TO STA. 1240+98.50
STA. 1243+02.00 TO STA. 1245+76.00

* 112 LB/SQ YD/INCH

REMOVAL LEGEND

PAVEMENT REMOVAL

SHOULDER REMOVAL

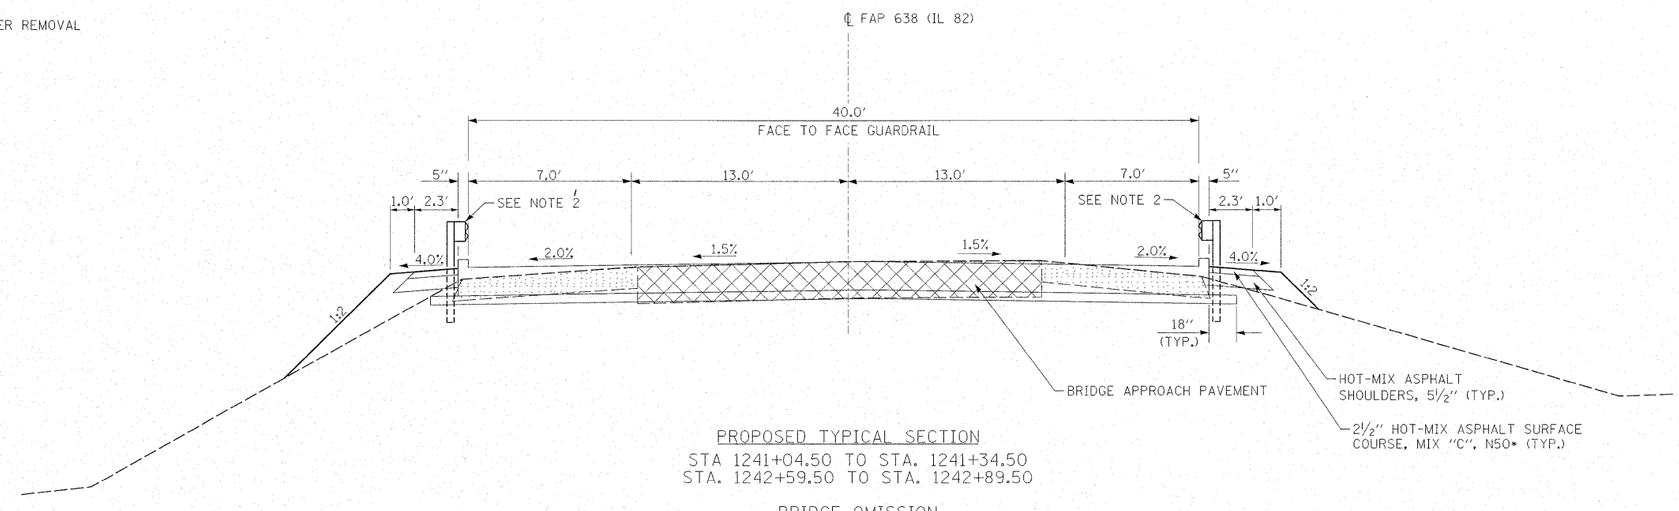

PROPOSED TYPICAL SECTION

STA 1241+04.50 TO STA. 1241+34.50
STA. 1242+59.50 TO STA. 1242+89.50

BRIDGE OMISSION
STA. 1241+34.50 TO STA. 1242+59.50

NOTE:
1. IF THE CURB AND GUTTER OR PCC PAVEMENT IS CONSTRUCTED AFTER OCTOBER 15TH AND THE ROAD WILL BE OPEN TO TRAFFIC PRIOR TO THE FOLLOWING APRIL 15TH, THEN A PROTECTIVE COAT SHALL BE APPLIED TO ALL PCC SURFACES PER SECTION 420.18.
2. GUARDRAIL LIMITS
   STA. 1239+38.85 TO STA. 1241+20.10, RT.
   STA. 1239+38.85 TO STA. 1241+20.10, LT.
   STA. 1242+73.90 TO STA. 1245+30.15, LT.
   STA. 1242+73.90 TO STA. 1244+55.15, RT.

FILE NAME = $FILEL$	USER NAME = $USER$	DESIGNED - JDS	REVISED -
		DRAWN - WLL	REVISED -
	PLOT SCALE = $SCALE$	CHECKED - RJA	REVISED -
	PLOT DATE = $DATE$	DATE -	REVISED -

STATE OF ILLINOIS
DEPARTMENT OF TRANSPORTATION

IL 82 OVER HENNEPIN CANAL
TYPICAL SECTION

SCALE: | SHEET NO. OF SHEETS | STA. TO STA.

F.A.P. RTE.	SECTION	COUNTY	TOTAL SHEETS	SHEET NO.
638	129BR-3	HENRY	73	6
		CONTRACT NO. 64B08		

FED. ROAD DIST. NO. | ILLINOIS | FED. AID PROJECT