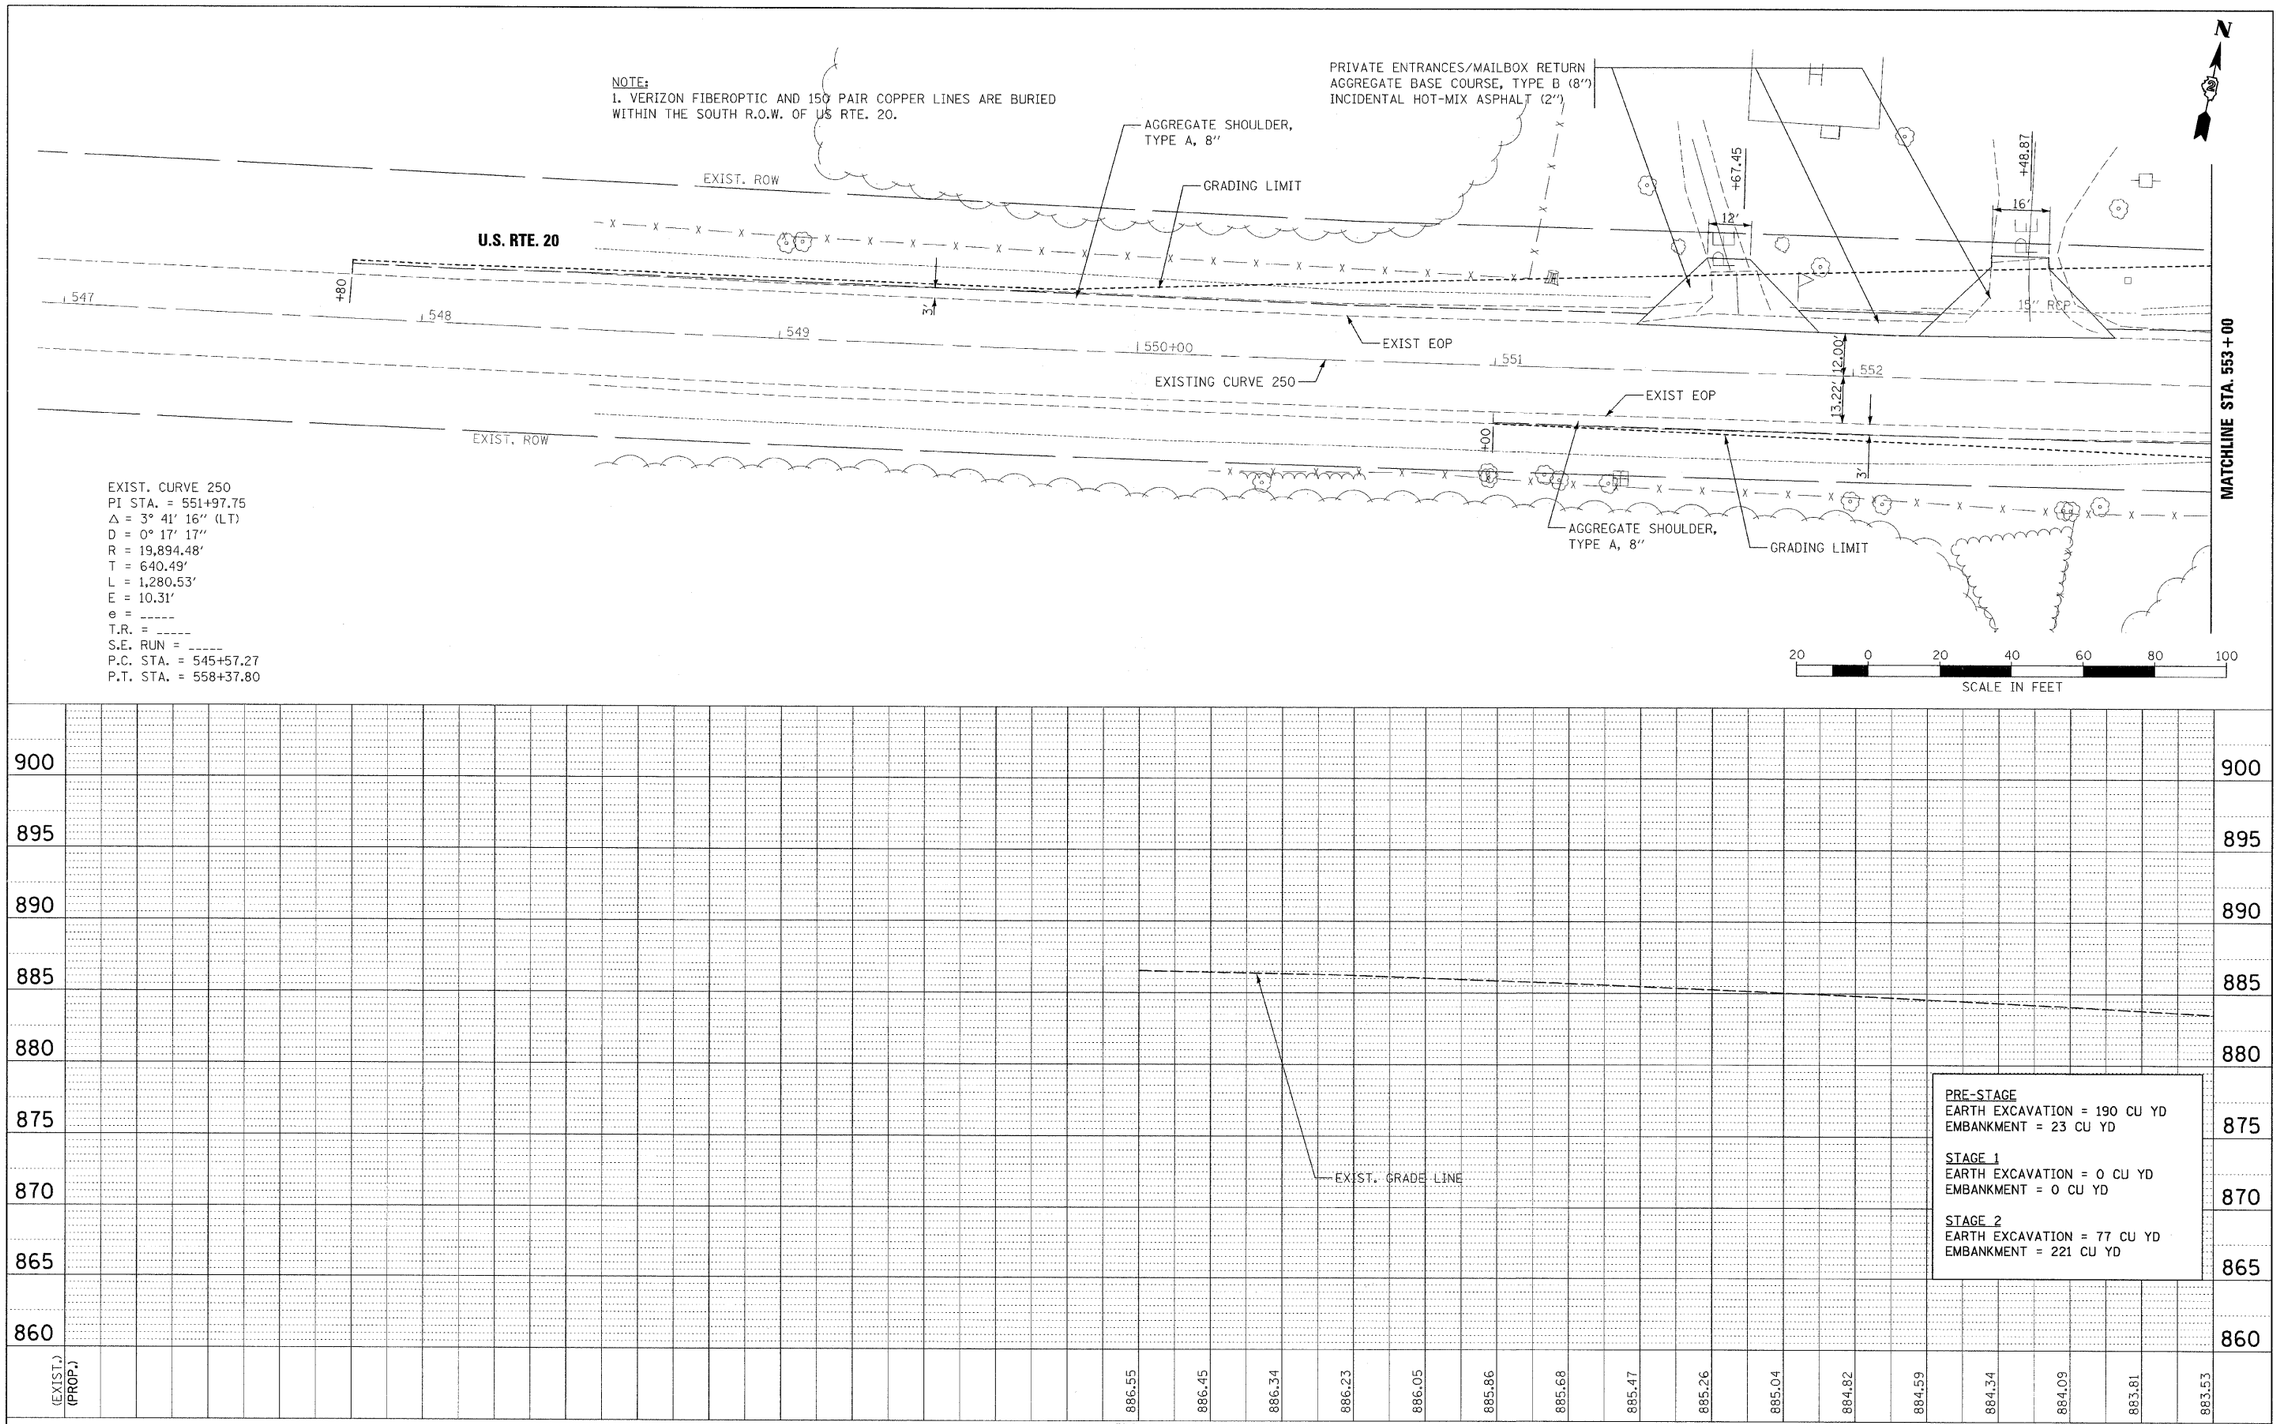

PLAN — NOTE BOOK NO. ____ — SURVEYED / PLOTTED / ALIGNMENT CHECKED / RT. OF WAY CHECKED / CADD FILE NAME — BY — DATE

PROFILE — NOTE BOOK NO. ____ — SURVEYED / PLOTTED / GRADES CHECKED / R.M. NOTED / STRUCTURE NOTATIONS CHKD — BY — DATE

HOH — HARRY O. HEFFER-ASSOCIATES, INC. DESIGN AND CONSULTING ENGINEERS — 55 East Jackson Blvd. Suite 600 Chicago, IL 60604 212-346-8131 — PROJECT NUMBER 2945

FILE NAME = h:\projects\2945\dgns\d9205507\Z05507PLN0.dgn	USER NAME = $USER$	DESIGNED AAF	REVISED -
		DRAWN AAF	REVISED -
	PLOT SCALE = 20.0000 ' / IN.	CHECKED BAP	REVISED -
	PLOT DATE = 8/7/2009	DATE - 8/7/2009	REVISED -

STATE OF ILLINOIS
DEPARTMENT OF TRANSPORTATION

US ROUTE 20
PROPOSED ROADWAY PLAN & PROFILE

SCALE: 1"=20'(H) 1"=4' (V) | SHEET NO. 0 OF 9 SHEETS | STA. 547+00 TO STA. 553+00

F.A.P RTE.	SECTION	COUNTY	TOTAL SHEETS	SHEET NO.
301	21 VBR	STEPHENSON	112	24
		CONTRACT NO. 64D15		

FED. ROAD DIST. NO. | ILLINOIS | FED. AID PROJECT

PLN0