8:20:16 AM
8/6/2009
H:\Projects\2945\DGNS\Structural\CCPRR\S20 OVER ICR PREFINAL DWGS\D0036-64D50-023-EAST ABUTMENT.dgn

STATE OF ILLINOIS
DEPARTMENT OF TRANSPORTATION

ROUTE NO.	SECTION	COUNTY	TOTAL SHEETS	SHEET NO.
F.A.P. 301	21-VBR 21RS-2	STEPHENSON	112	71
FED. ROAD DIST. NO. 7	ILLINOIS	FED. AID PROJECT-		

SHEET NO. 23
32 SHEETS

Contract #64D15

BEARING SEAT ELEVATIONS

GIRDER	CL. BRG. W. ABUT.	CL. PIER 1	CL. PIER 2	CL. BRG. E. ABUT.
1	901.546	902.148	902.095	901.656
2	901.736	902.314	902.220	901.756
3	901.898	902.450	902.316	901.827
4	902.051	902.578	902.403	901.889
5	901.991	902.493	902.278	901.739
6	901.931	902.407	902.152	901.587
7	901.868	902.320	902.025	901.434
8	901.795	902.221	901.885	901.270
9	901.695	902.096	901.720	901.079

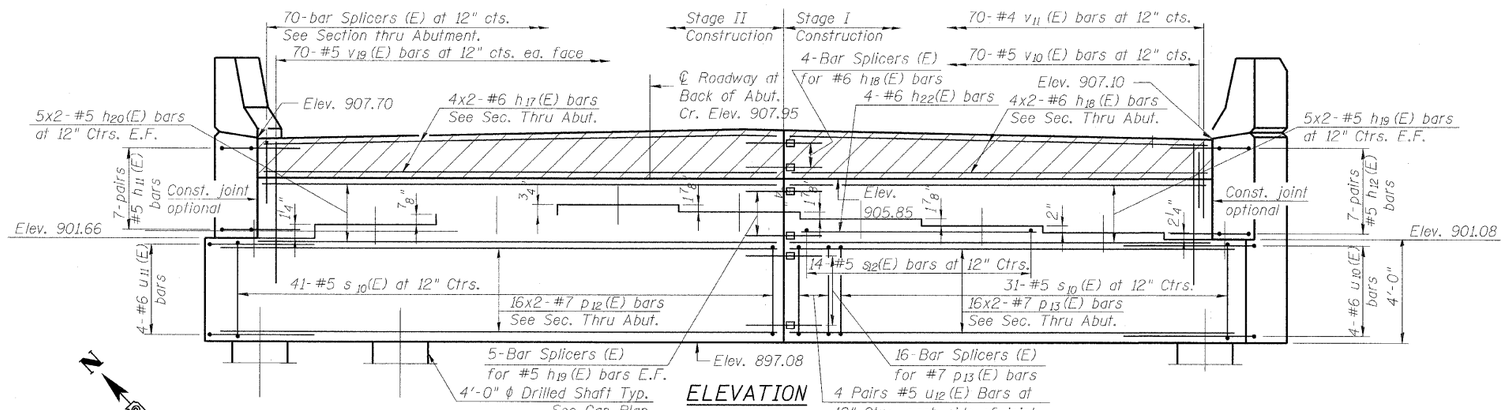

ELEVATION

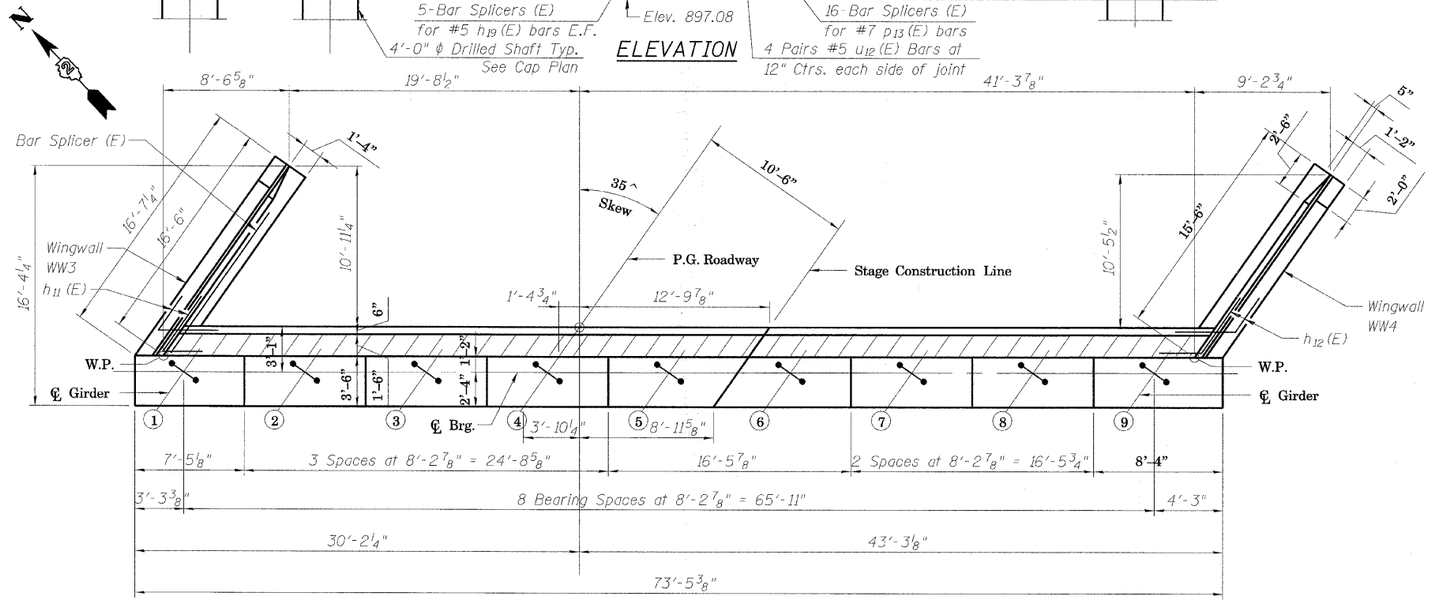

TOP VIEW

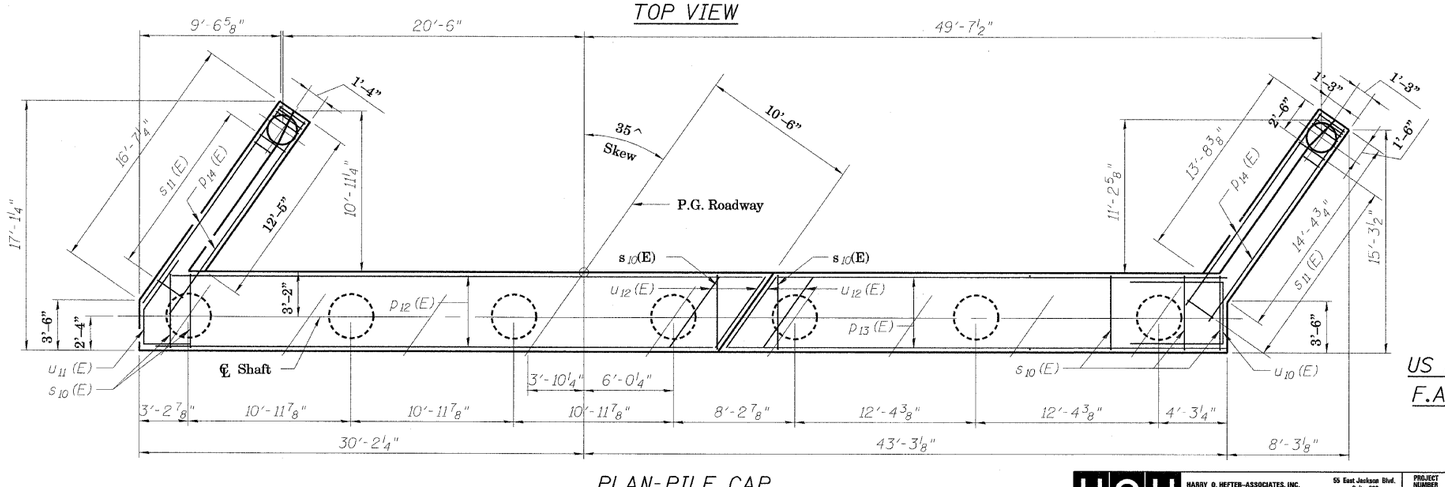

PLAN-PILE CAP

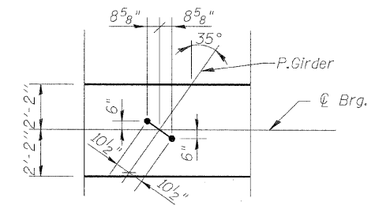

ANCHOR BOLT LOCATION

DESIGNED	MMH
CHECKED	CEN
DRAWN	R.VEJAR
CHECKED	CEN

A-1-R 10-1-08

EAST ABUTMENT
US 20 OVER ILLINOIS CENTRAL RAILROAD
F.A.P. RTE. 301 - SEC. 21-VBR & 21RS-2
STEPHENSON COUNTY
STATION 569+56.19
STRUCTURE NO. 089-0077

HOH HARRY O. HEFTER-ASSOCIATES, INC. DESIGN AND CONSULTING ENGINEERS
55 East Jackson Blvd. Suite 600 Chicago, IL 60604 312-346-8121

PROJECT NUMBER 2945