| ORIGINAL SURVEY | | BY | DATE |
|---|---|---|---|
| NOTE BOOK | SURVEYED | | |
| | PLOTTED | | |
| | TEMPLATE | | |
| | AREAS | | |
| NO. | AREAS CHECKED | | |

| FINAL SURVEY | | BY | DATE |
|---|---|---|---|
| NOTE BOOK | SURVEYED | | |
| | PLOTTED | | |
| | TEMPLATE | | |
| | AREAS | | |
| NO. | AREAS CHECKED | | |

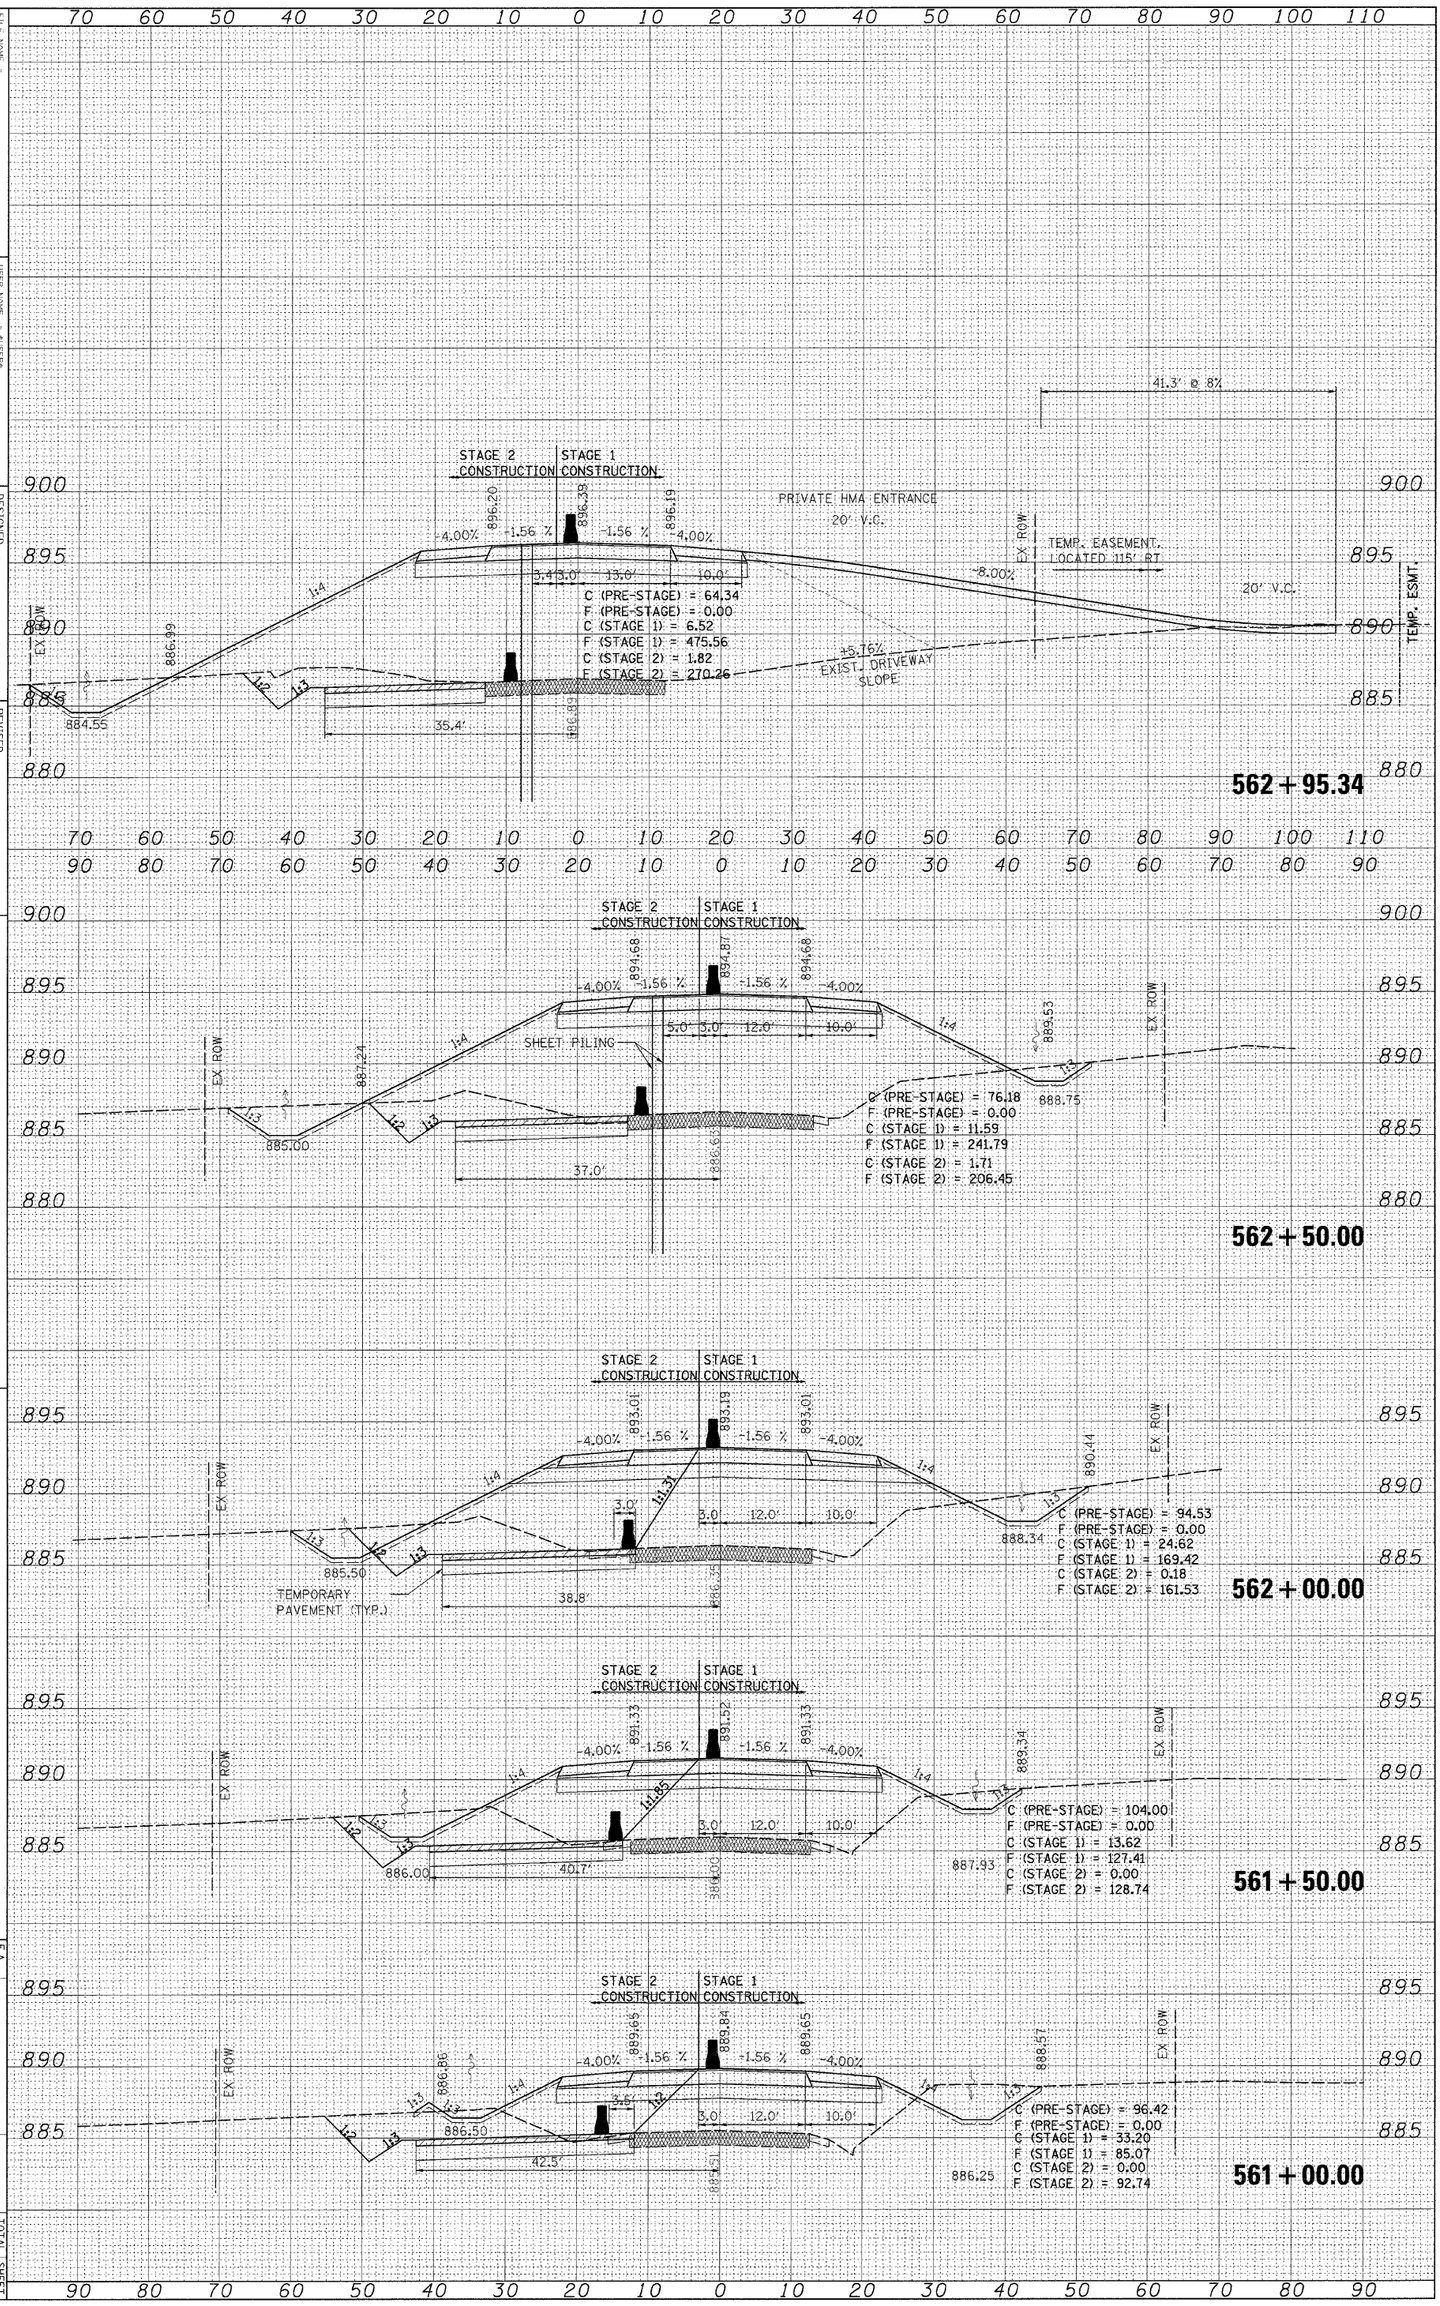


FILE NAME = H:\Projects\2945\DGNS\09205507\Z05507XSSHEETS.dgn
USER NAME = $USER$
PLOT SCALE = 10.0000 ' / IN.
PLOT DATE = 8/6/2009

DESIGNED -
DRAWN -
CHECKED -
DATE -
REVISED -
REVISED -
REVISED -
REVISED -

**STATE OF ILLINOIS**
**DEPARTMENT OF TRANSPORTATION**

**US ROUTE 20 CROSS SECTIONS**

SCALE:
SHEET NO. OF SHEETS
STA. 561+00.00 TO STA. 562+95.34

| F.A. RTE. | SECTION | COUNTY | TOTAL SHEETS | SHEET NO. |
|---|---|---|---|---|
| 301 | 21 VBR | STEPHENSON | 112 | 99 |

FED. ROAD DIST. NO. ILLINOIS FED. AID PROJECT
CONTRACT NO. 64D15