FINAL SURVEY	BY	DATE
NOTE BOOK	SURVEYED	
NO.	PLOTTED	
	TOPSOIL RATE	
	AREAS	
	AREAS CHECKED	

ORIGINAL SURVEY	BY	DATE
NOTE BOOK	SURVEYED	
NO.	PLOTTED	
	TOPSOIL RATE	
	AREAS	
	AREAS CHECKED	

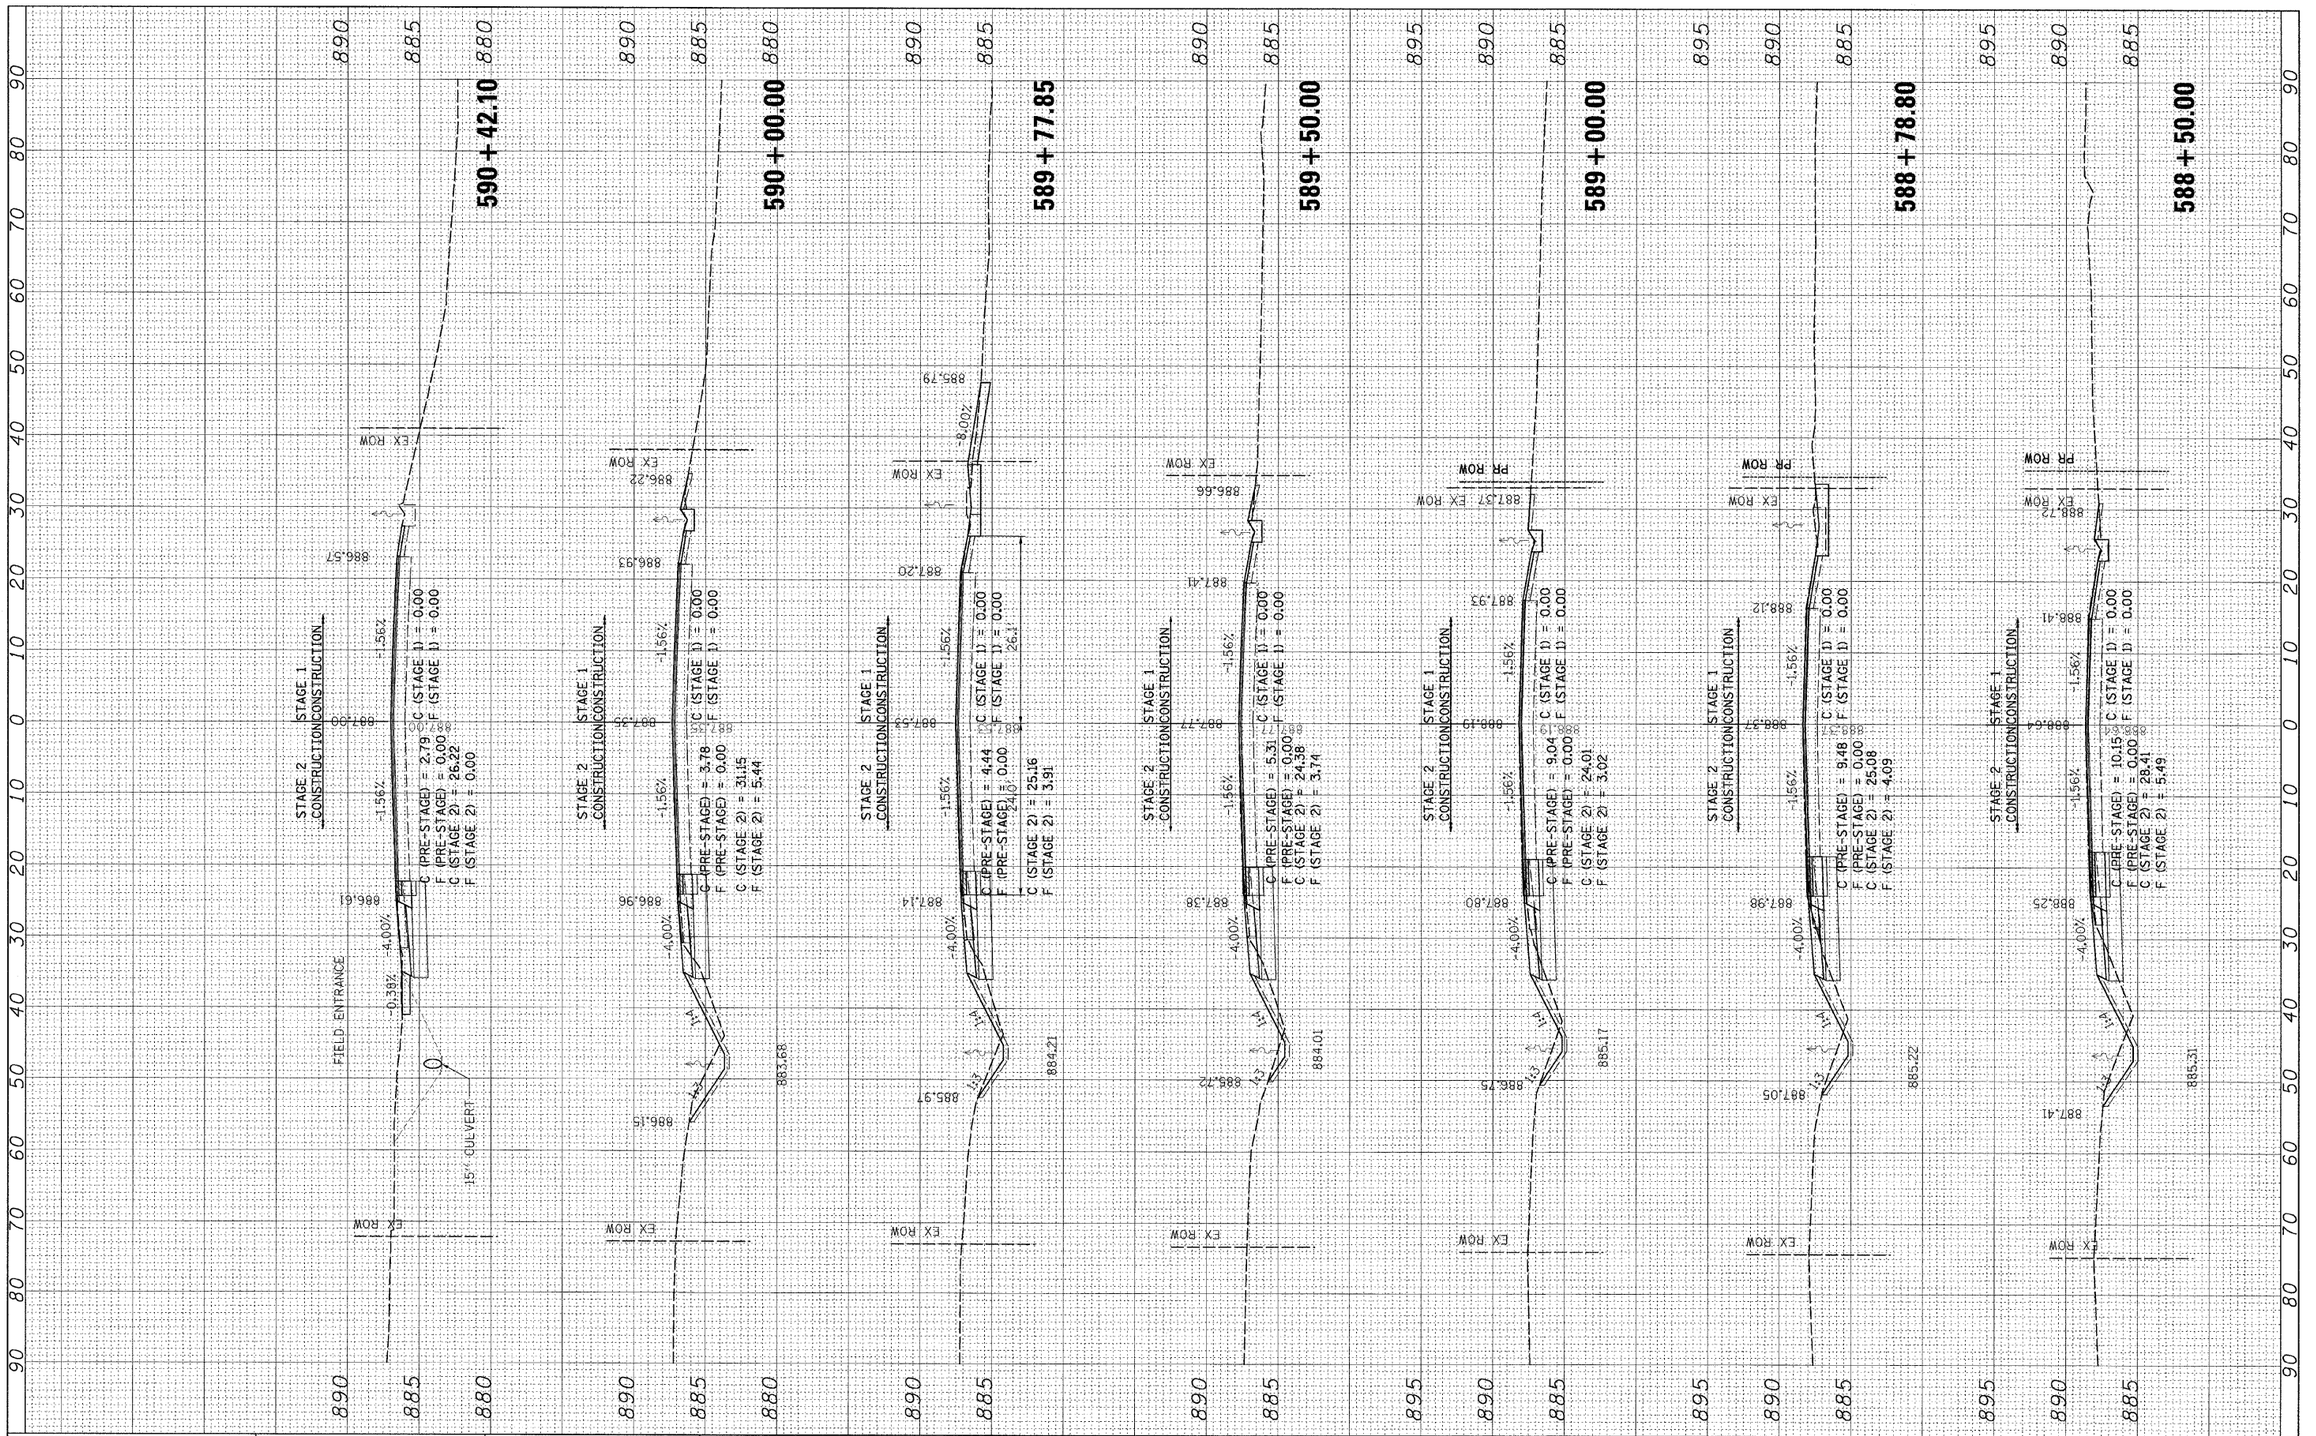

FILE NAME =	USER NAME = $USER$	DESIGNED -	REVISED -
H:\Projects\2945\DGNS\D9205507\Z05507XSSHEETS.dgn		DRAWN -	REVISED -
	PLOT SCALE = 10.0000 ' / IN.	CHECKED -	REVISED -
	PLOT DATE = 8/6/2009	DATE -	REVISED -

STATE OF ILLINOIS
DEPARTMENT OF TRANSPORTATION

US ROUTE 20 CROSS SECTIONS

SCALE: | SHEET NO. OF SHEETS | STA. 588+50.00 TO STA. 590+42.10

F.A. RTE.	SECTION	COUNTY	TOTAL SHEETS	SHEET NO.
301	21 VBR	STEPHENSON	112	110
		CONTRACT NO. 64D15		
FED. ROAD DIST. NO.	ILLINOIS	FED. AID PROJECT		