STAGE III – PERMANENT BRIDGE PAVEMENT MARKINGS

(Looking from Iowa to Illinois)

WESTBOUND

EASTBOUND

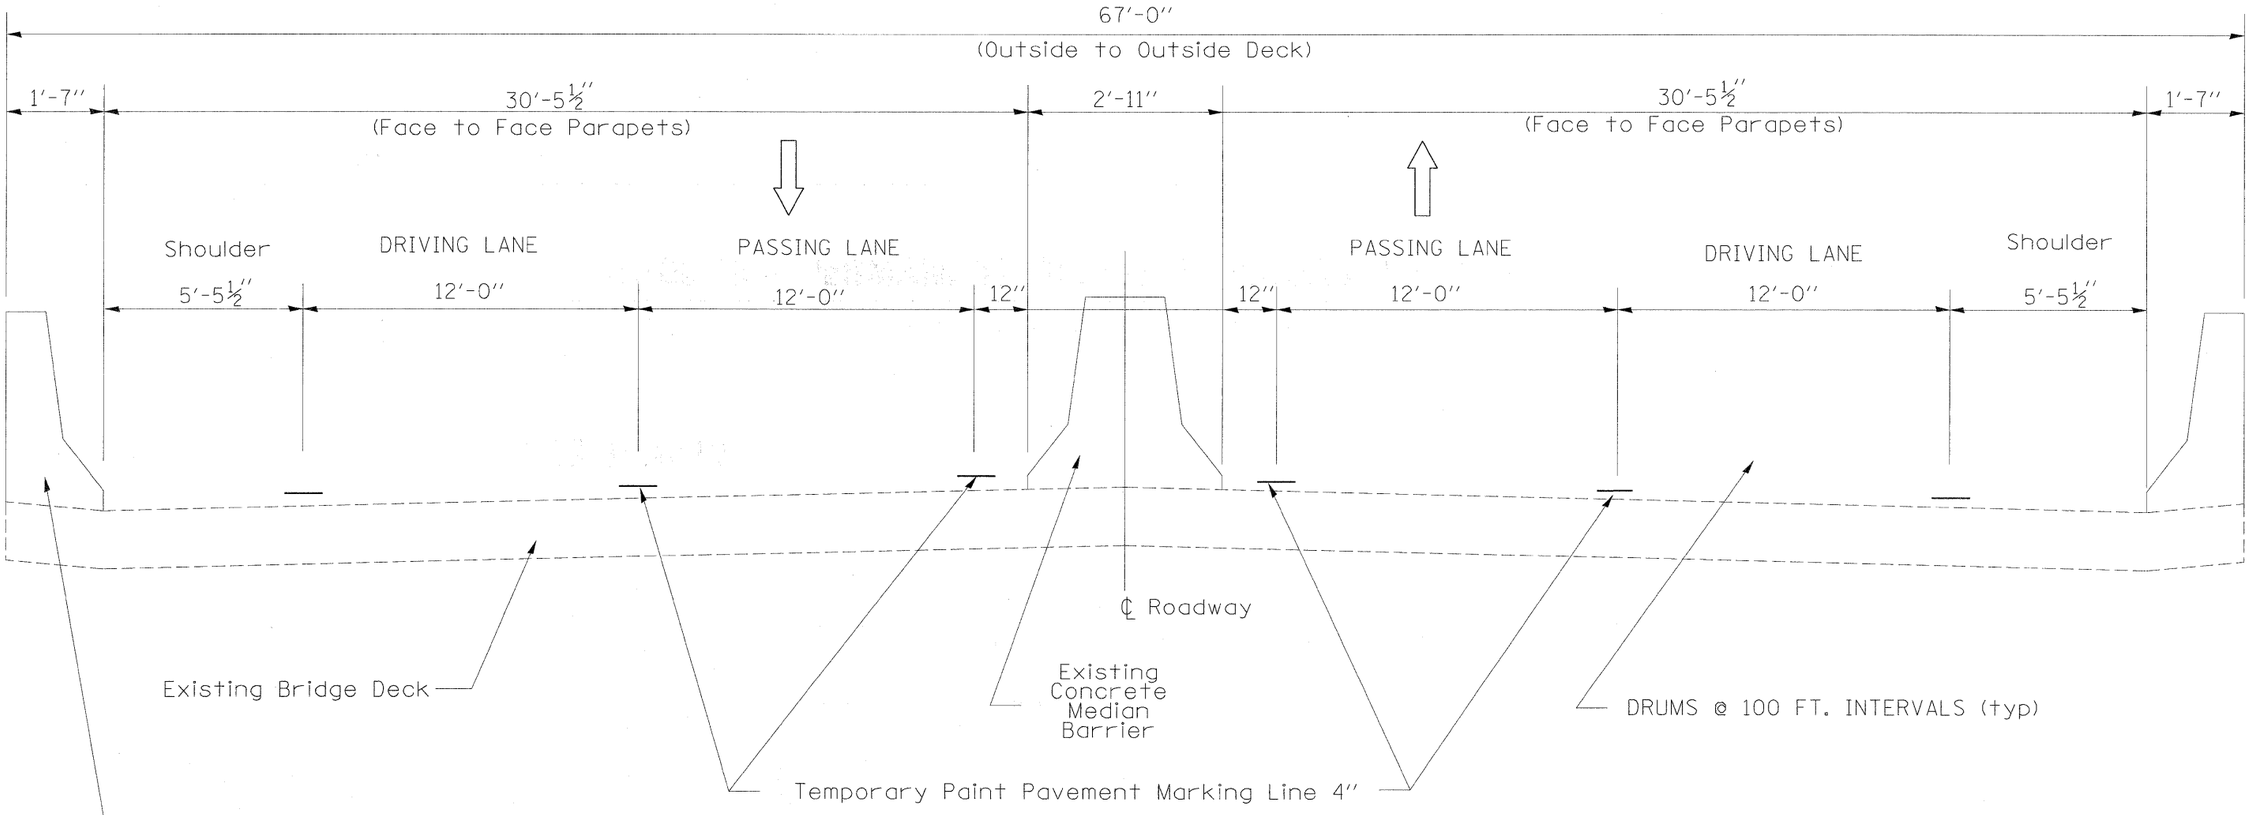

Notes: 1) Dimensions with Pavement Markings are center-to-center.

FILE NAME = c:\pw_work\pwidot\cushmanbw\d0149192\d0149429typ.dgn	USER NAME = cushmanbw	DESIGNED - EEC	REVISED -
		DRAWN - EEC	REVISED -
	PLOT SCALE = 100.0000 ′ / IN.	CHECKED -	REVISED -
	PLOT DATE = Thu Sep 17 09:14:25 2009	DATE -	REVISED -

STATE OF ILLINOIS
DEPARTMENT OF TRANSPORTATION

STAGING TYPICAL

SCALE: | SHEET NO. OF SHEETS | STA. | TO STA.

F.A.I. RTE.	SECTION	COUNTY	TOTAL SHEETS	SHEET NO.
80	(81-1 B) M-4	ROCK ISLAND	75	8
		CONTRACT NO. 64F31		
FED. ROAD DIST. NO.	ILLINOIS	FED. AID PROJECT		