CONTRACT NO. 70623

F.A.P. RTE.	SECTION	COUNTY	TOTAL SHEETS	SHEET NO.
808	*	**	715	82
STA. 2043+25.00		TO STA. 2058+25.00		
FED. ROAD DIST. NO.	ILLINOIS	FED. AID PROJECT		

* (205,57,105)RS-2
** CHAMPAIGN & DOUGLAS

SEC. 15, T. 17 N., R. 9 E., 3rd P.M.

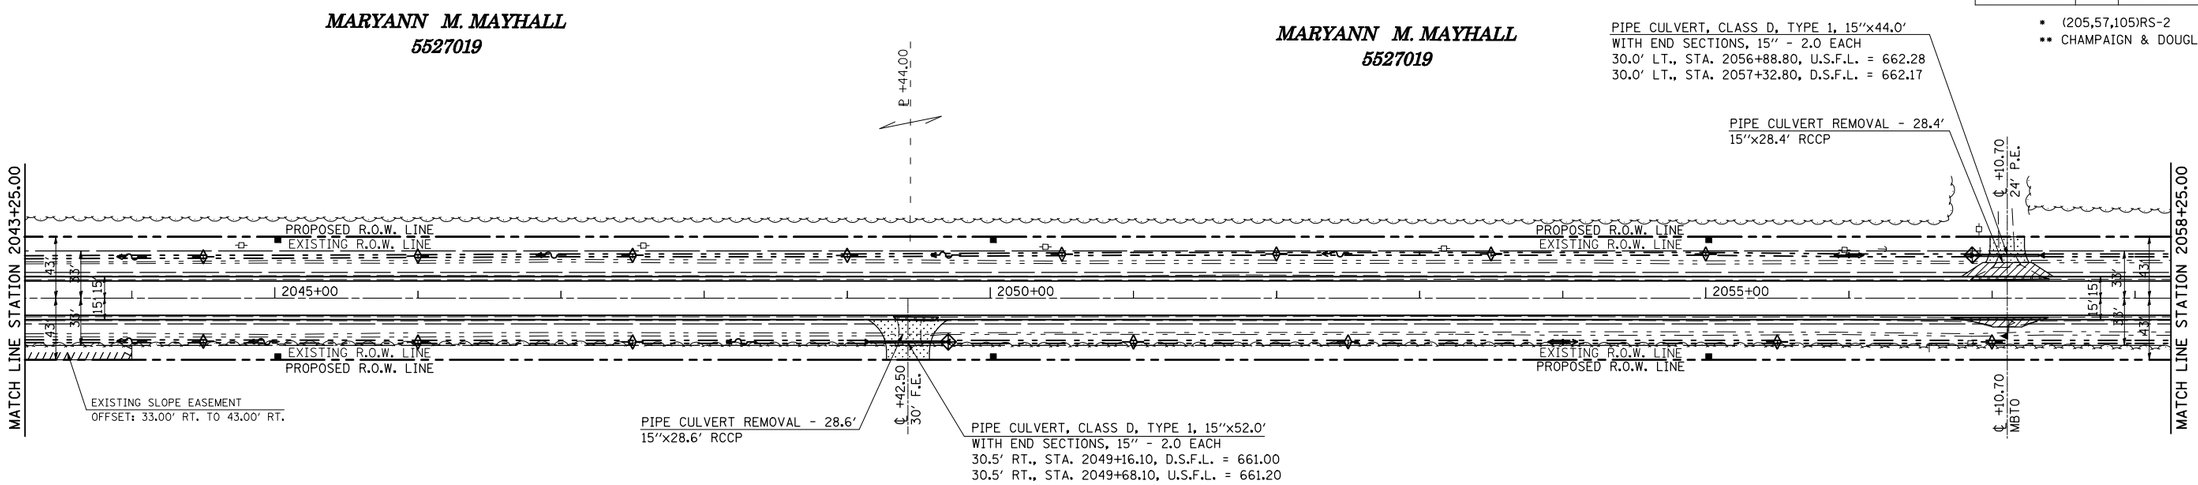

INCIDENTAL HOT-MIX ASPHALT SURFACING

AGGREGATE SURFACE COURSE, TYPE B

HOT-MIX ASPHALT SURFACE REMOVAL - BUTT JOINT

DRIVEWAY PAVEMENT REMOVAL

SEC. 14, T. 17 N., R. 9 E., 3rd P.M.

1"=50'

0' 10' 20' 30' 40' 50' 100' 150'

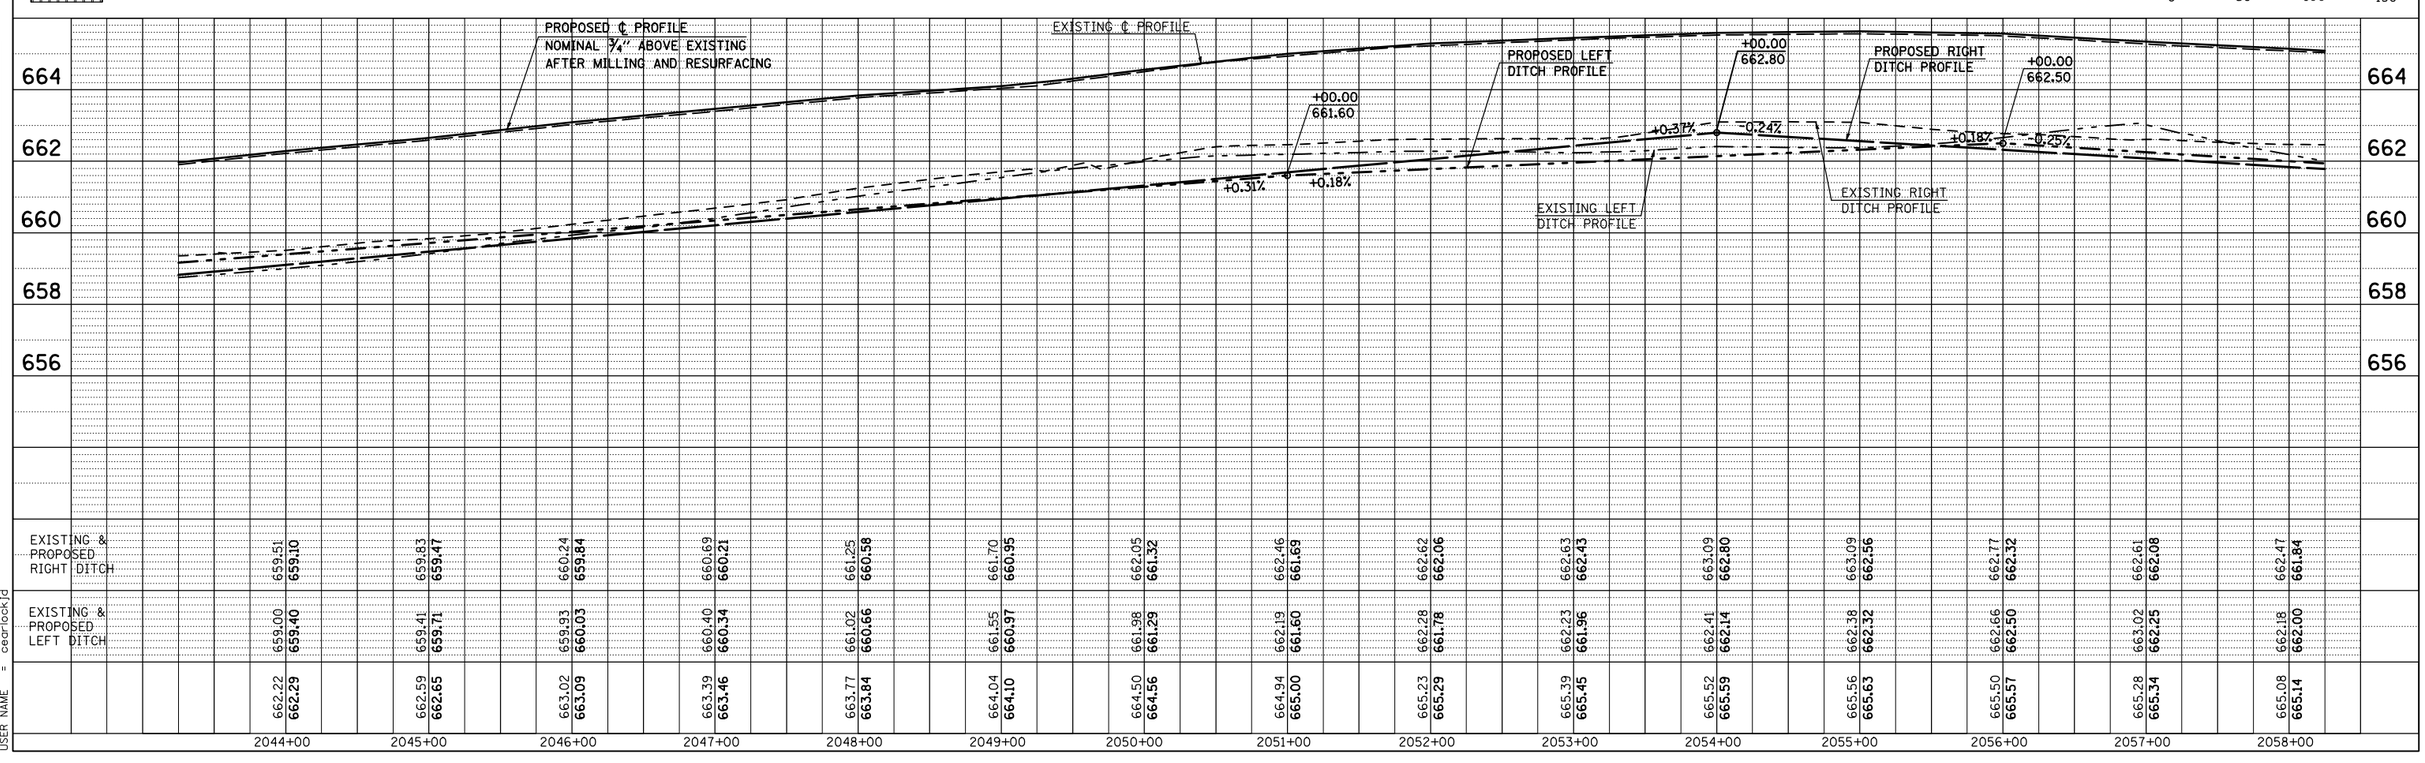

PLAN	BY	DATE
SURVEYED		
PLOTTED		
ALIGNMENT CHECKED		
RT. OF W/ CHECKED		
CORP FILE NAME		
NOTE BOOK NO.		

PROFILE	BY	DATE
SURVEYED		
PLOTTED		
GRADES CHECKED		
BRIDGE/MAJ. DR. STRUCTURE DATA TKS CPHD		
NOTE BOOK NO.		

PLOT DATE = 8/13/2009
FILE NAME = c:\pw_work\PWIDOT\CEARLOCKJD\d0l0445\70623.dgn
PLOT SCALE = 105.8824 ' / IN.
PLOT BY = cearlockjd
USER NAME =

2058+25