CONTRACT NO. 70623

F.A.P. RTE.	SECTION	COUNTY	TOTAL SHEETS	SHEET NO.
808	•	••	715	121
STA. 2118+25.00		TO STA. 2149+00.00		
FED. ROAD DIST. NO.	ILLINOIS	FED. AID PROJECT		

• (205,57,105)RS-2
•• CHAMPAIGN & DOUGLAS

SEC. 3, T. 17 N., R. 9 E., 3rd P.M.

NORMA J. ELKINS
5527028

DECKER FARMS, INC.,
A NEVADA CORPORATION
5527033

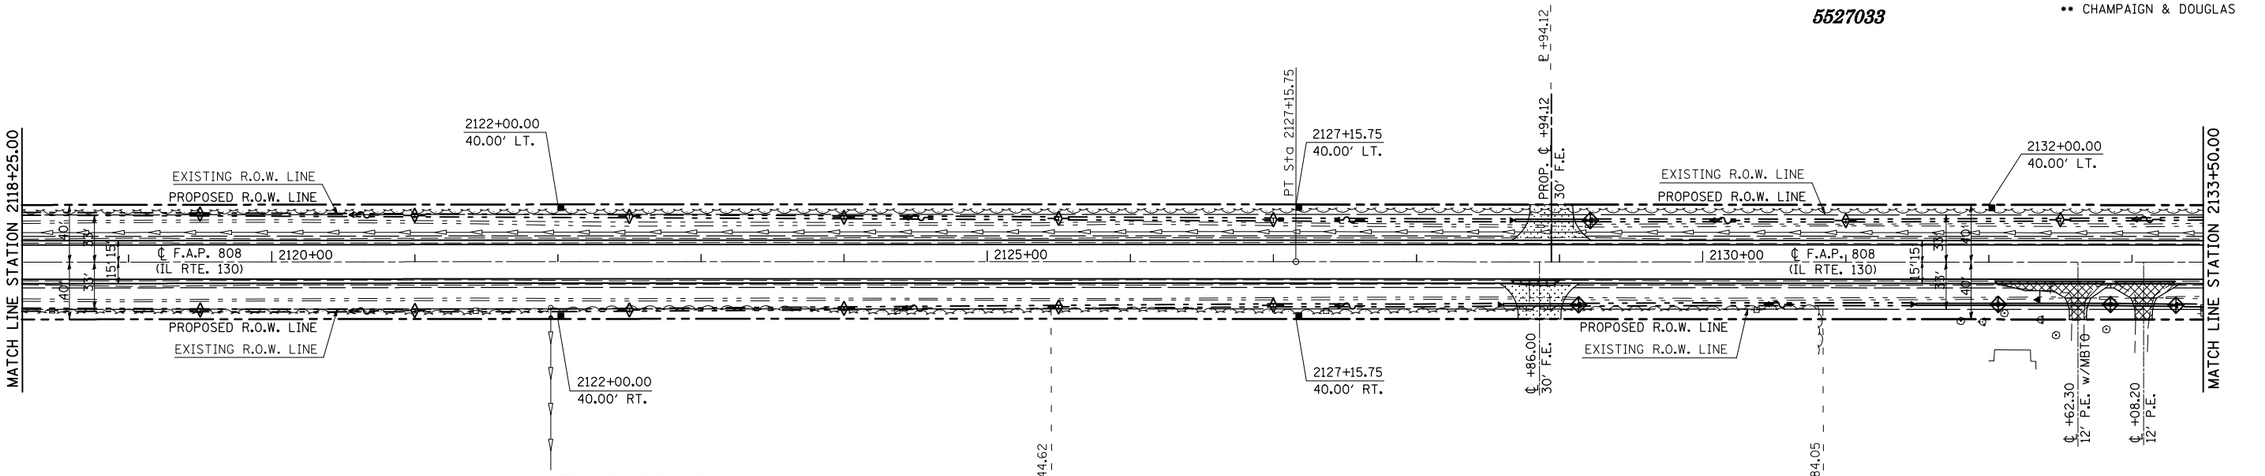

FRANK WILHELM FAMILY
LIMITED PARTNERSHIP
5527029

GENEVIEVE T. CLARK
5527030

PETER E. MANRIQUE AND
LAURA A. MANRIQUE
5527031

1"=50'
0' 10' 20' 30' 40' 50' 100' 150'

SEC. 2, T. 17 N., R. 9 E., 3rd P.M.

SEC. 3, T. 17 N., R. 9 E., 3rd P.M.

DECKER FARMS, INC.,
A NEVADA CORPORATION
5527033

DECKER FARMS, INC.,
A NEVADA CORPORATION
5527033

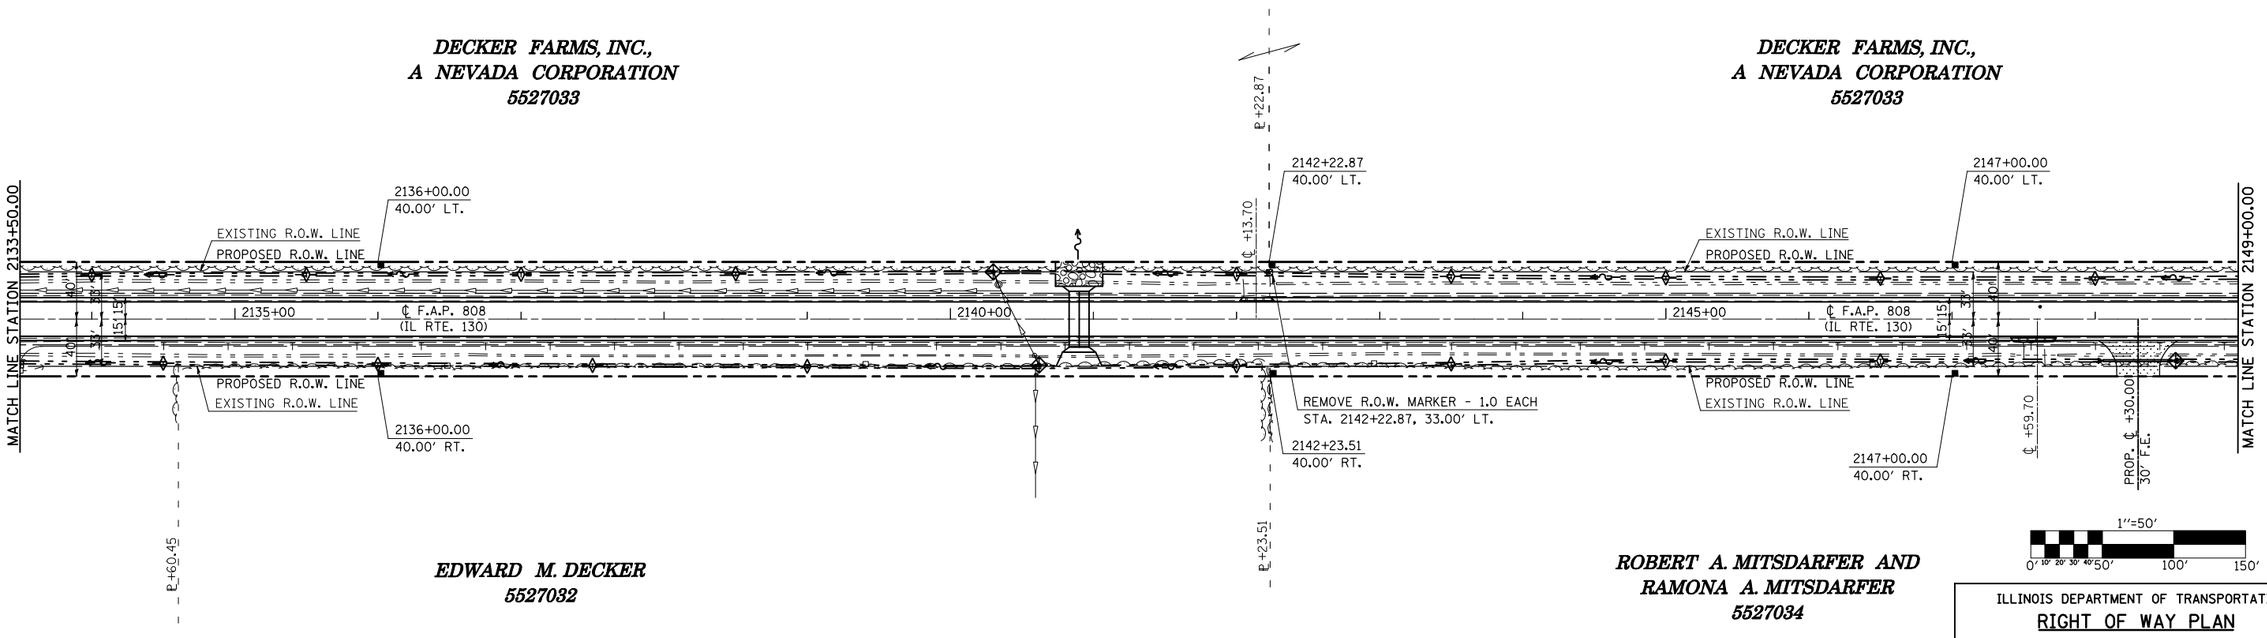

EDWARD M. DECKER
5527032

ROBERT A. MITSDARFER AND
RAMONA A. MITSDARFER
5527034

1"=50'
0' 10' 20' 30' 40' 50' 100' 150'

SEC. 2, T. 17 N., R. 9 E., 3rd P.M.

ILLINOIS DEPARTMENT OF TRANSPORTATION
RIGHT OF WAY PLAN
STATION 2118+25.00 TO STATION 2149+00.00

SCALE: 1" = 50'
DATE: 07/11/09
DRAWN BY: B.B.P.
CHECKED BY: G.A.E.

PLOT DATE = 8/13/2009
FILE NAME = c:\pw_work\DWIDOT\CEARLOCKJD\d0101451\70623-sht-rowplan.dgn
PLOT SCALE = 100.0000 ' / IN.
USER NAME = cearlock_jd