CONTRACT NO. 70623

F.A.P. RTE.	SECTION	COUNTY	TOTAL SHEETS	SHEET NO.
808	*	**	715	124
STA. 2208+25.00	TO STA. 2238+25.00			
FED. ROAD DIST. NO.	ILLINOIS	FED. AID PROJECT		

SEC. 34, T. 18 N., R. 9 E., 3rd P.M.

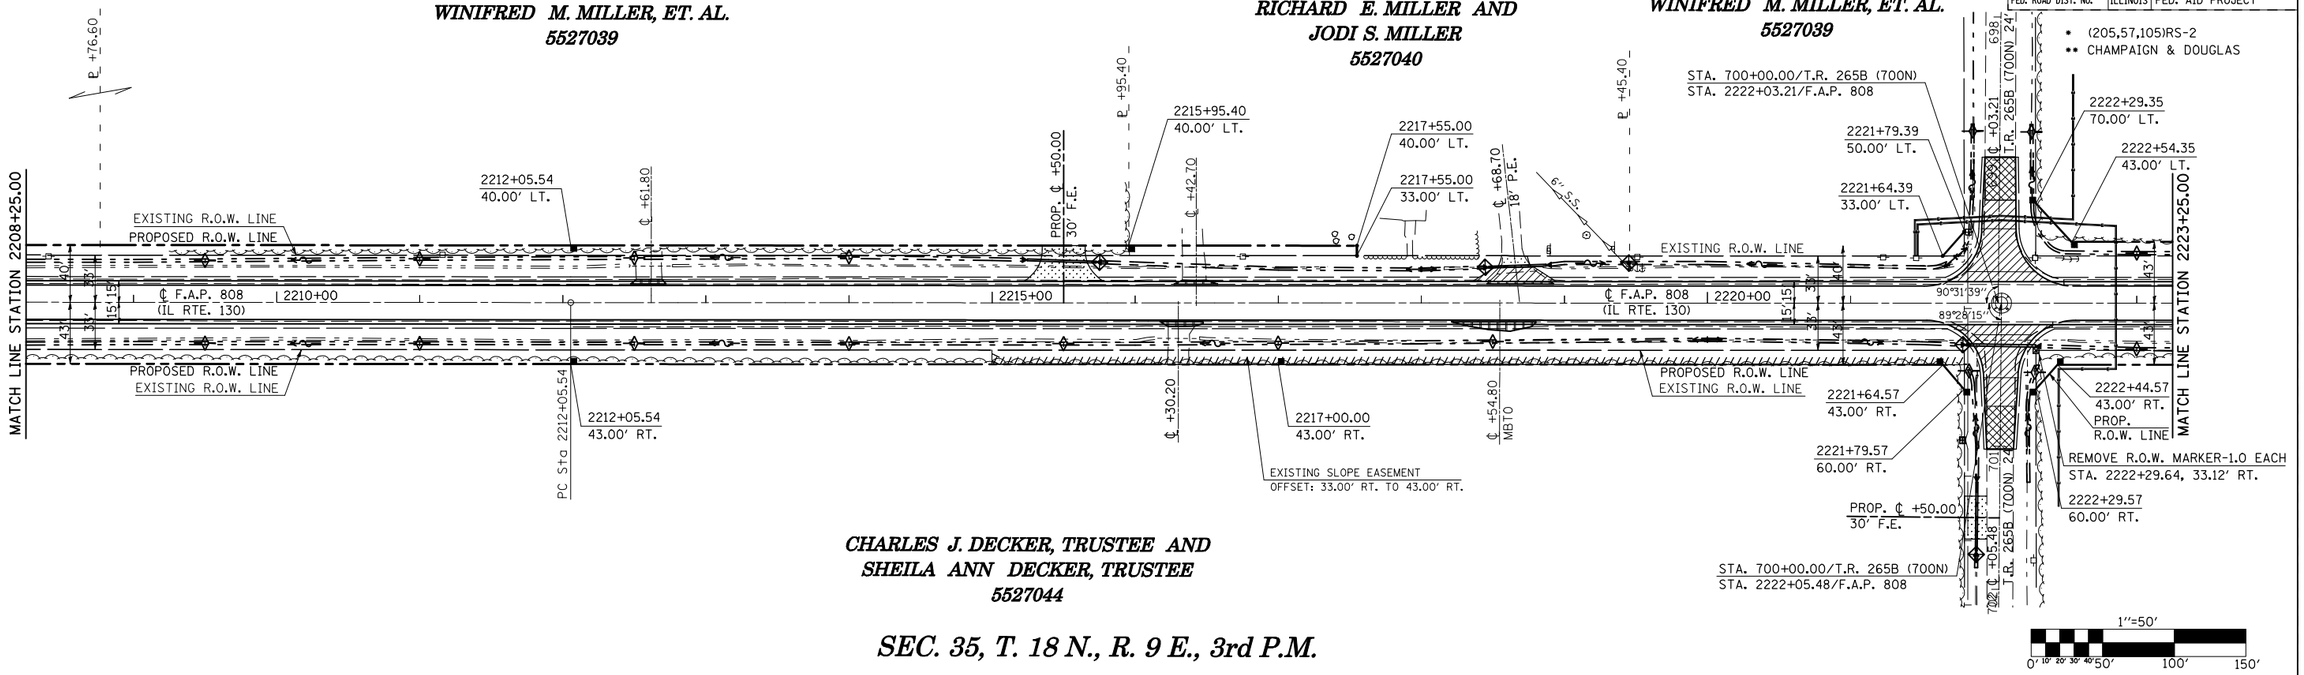

CHARLES J. DECKER, TRUSTEE AND
SHEILA ANN DECKER, TRUSTEE
5527044

SEC. 35, T. 18 N., R. 9 E., 3rd P.M.

SEC. 27, T. 18 N., R. 9 E., 3rd P.M.

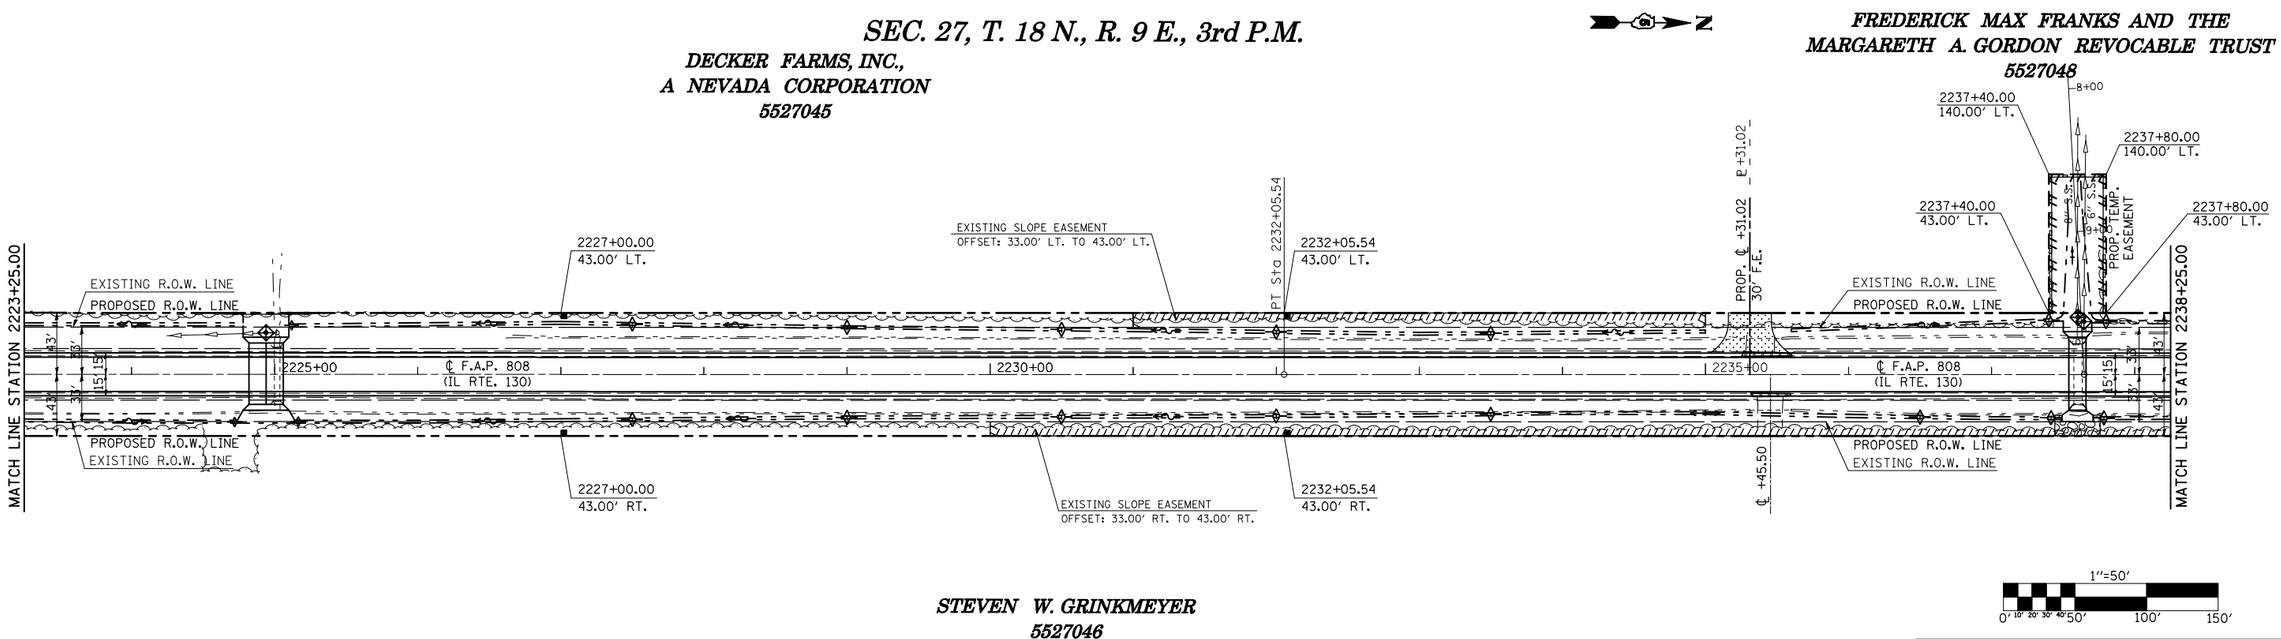

STEVEN W. GRINKMEYER
5527046

SEC. 26, T. 18 N., R. 9 E., 3rd P.M.

ILLINOIS DEPARTMENT OF TRANSPORTATION

RIGHT OF WAY PLAN

STATION 2208+25.00 TO STATION 2238+25.00

SCALE: 1" = 50'
DATE: 07/11/09

DRAWN BY: B.B.P.
CHECKED BY: G.A.E.

PLOT DATE = 8/13/2009
FILE NAME = c:\pw_work\PWIDOT\CEARLOCKJD\d0101445\70623-sht-rowplan.dgn
PLOT SCALE = 105.8824 ' / IN.
USER NAME = cearlockjd