CONTRACT NO. 70623

F.A.P. RTE.	SECTION	COUNTY	TOTAL SHEETS	SHEET NO.
808	*	**	715	125
STA. 2238+25.00		TO STA. 2268+00.00		
FED. ROAD DIST. NO.	ILLINOIS	FED. AID PROJECT		

* (205,57,105)RS-2
** CHAMPAIGN & DOUGLAS

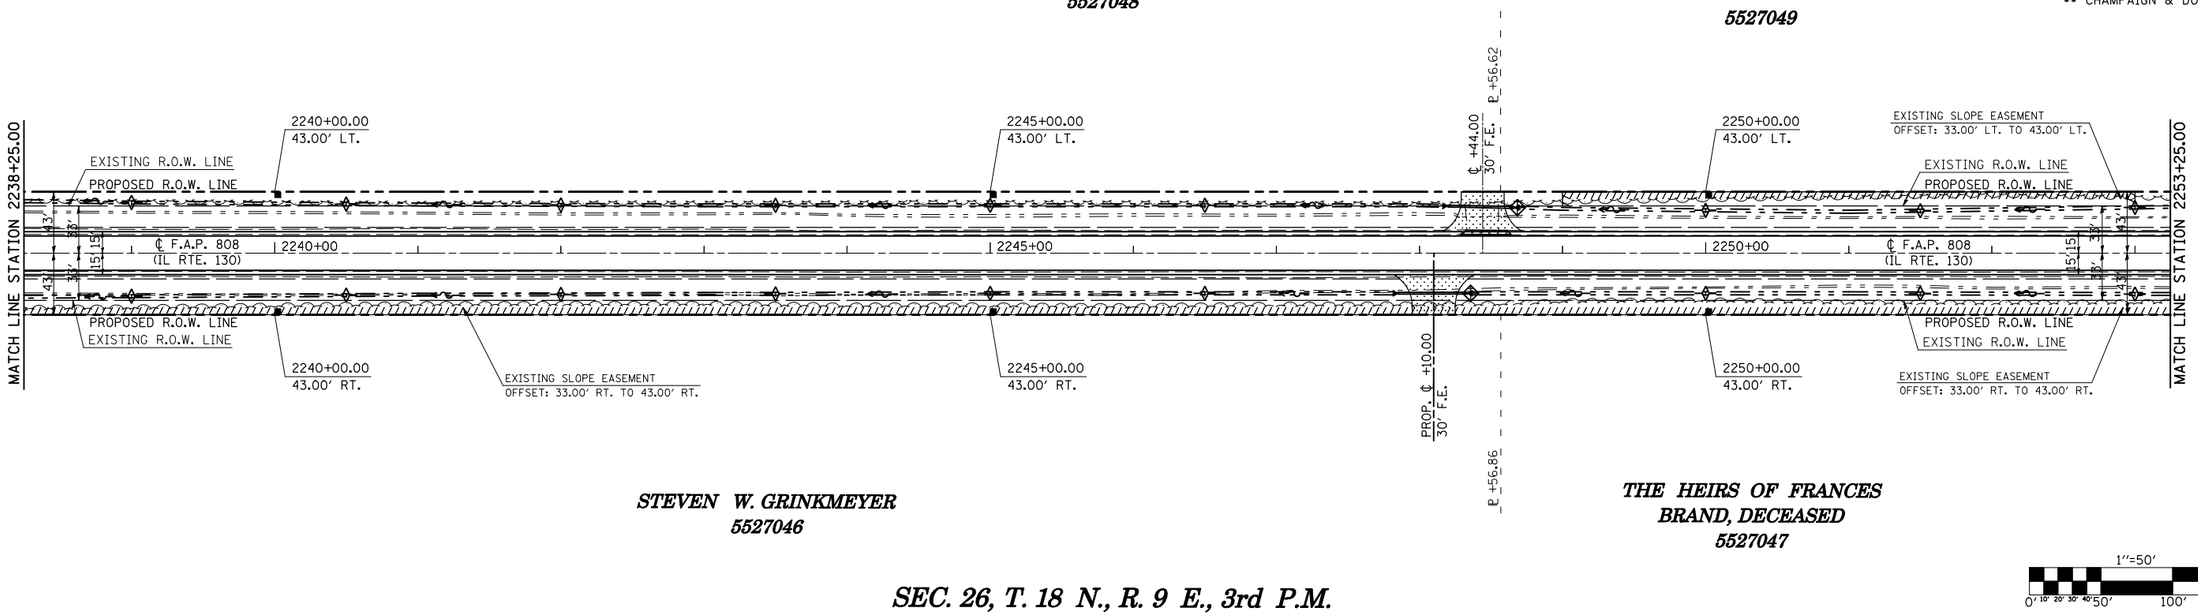

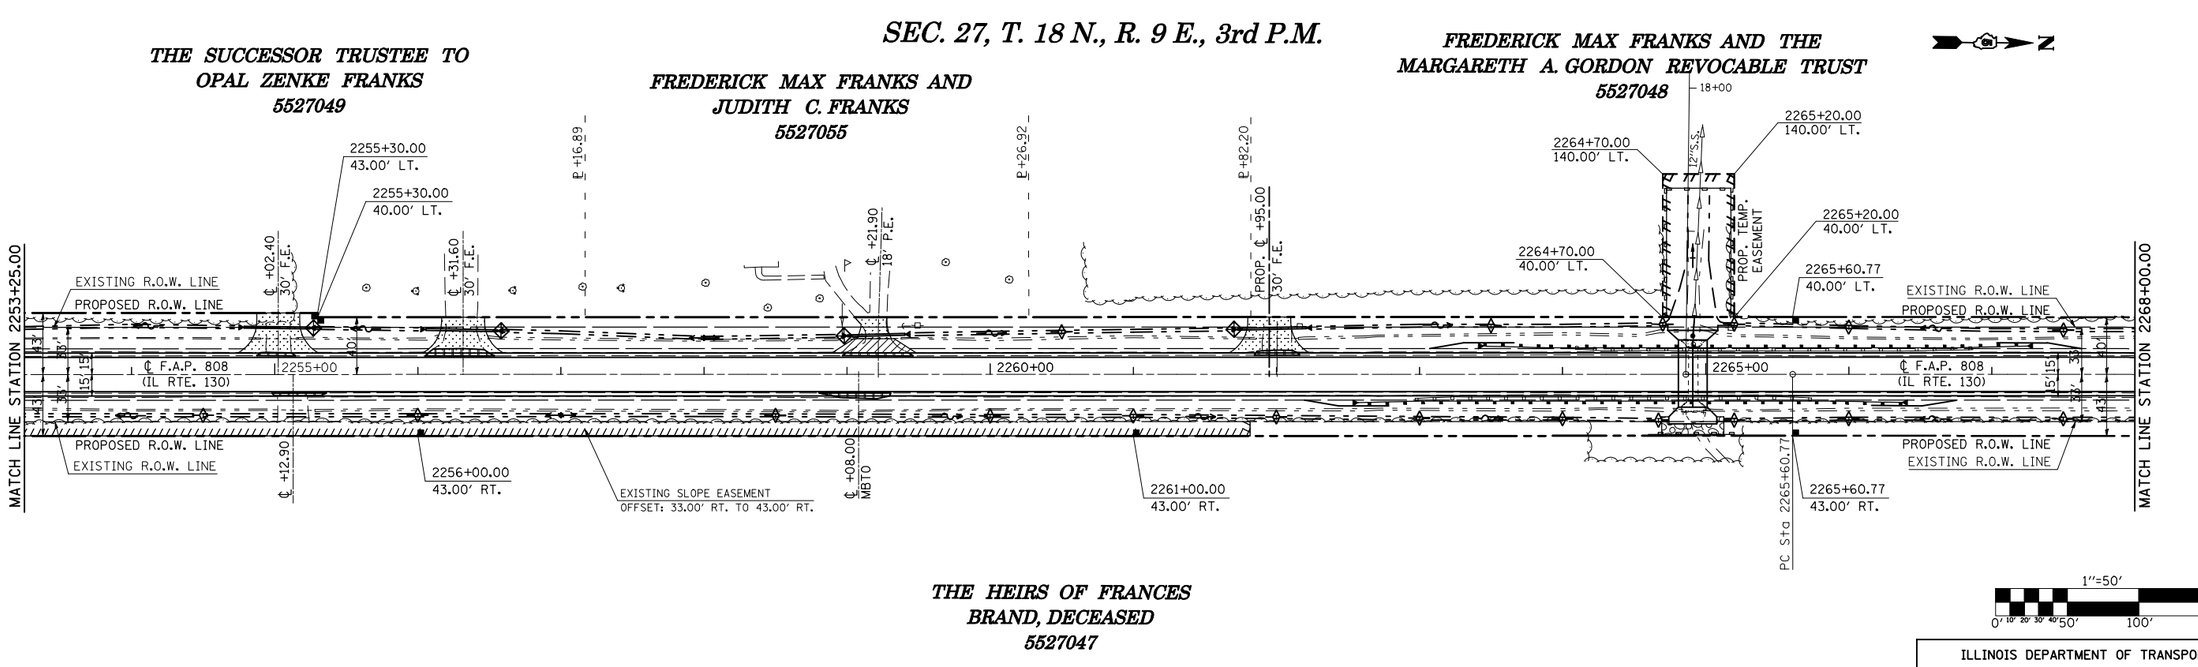

ILLINOIS DEPARTMENT OF TRANSPORTATION

RIGHT OF WAY PLAN

STATION 2238+25.00 TO STATION 2268+00.00

SCALE: 1" = 50' DRAWN BY: B.B.P.
DATE: 07/11/09 CHECKED BY: G.A.E.

PLOT DATE = 8/13/2009
FILE NAME = c:\pw_work\PWIDOT\CEARLOCKJD\d0101415\70623-sht-rowplan.dgn
PLOT SCALE = 100.000 ' / IN.
USER NAME = cearlock.jd