CONTRACT NO. 70623

F.A.P. RTE.	SECTION	COUNTY	TOTAL SHEETS	SHEET NO.
808	*	**	715	146
STA. 99+25.00		TO STA. 99+50.00		
FED. ROAD DIST. NO.	ILLINOIS	FED. AID PROJECT		

* (205,57,105)RS-2
** CHAMPAIGN & DOUGLAS

T.R. 307A (100N)

(WEST OF IL RTE. 130)

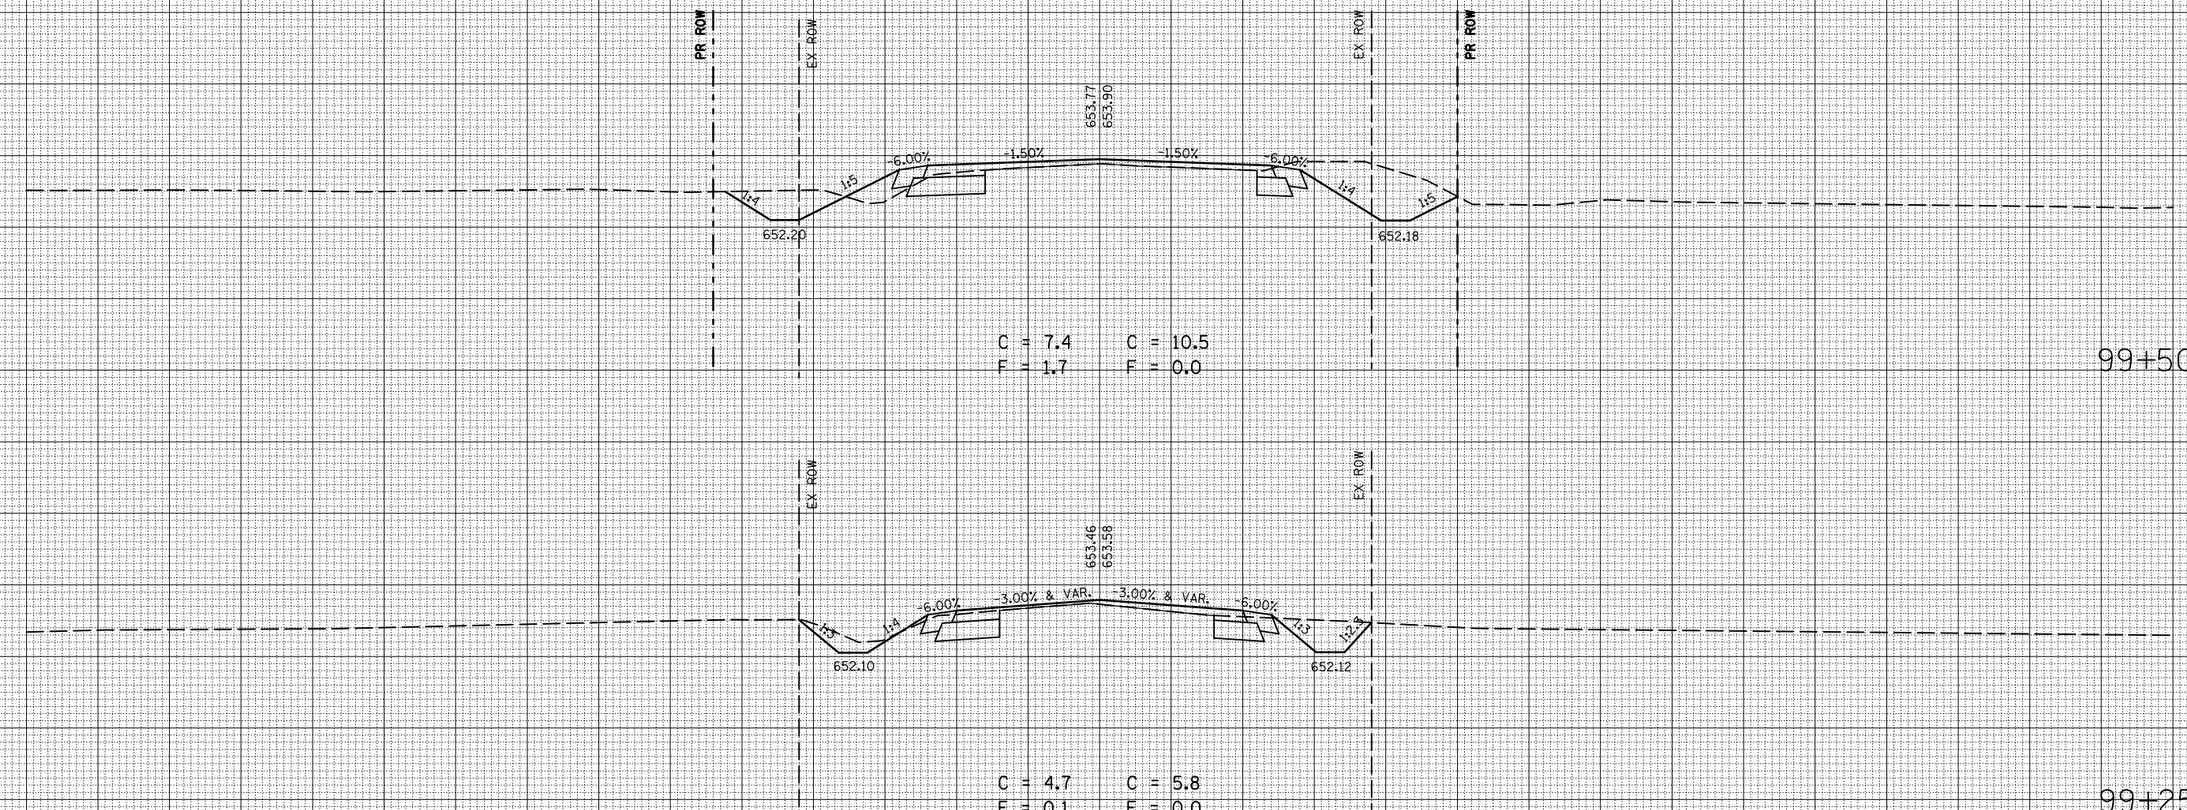

FINAL SURVEY — NOTE BOOK — NO.
SURVEYED — BY — DATE
PLOTTED
TRANSFERRED
AREAS
AREAS CHECKED

ORIGINAL SURVEY — NOTE BOOK — NO.
SURVEYED — BY — DATE
PLOTTED
TRANSFERRED
AREAS
AREAS CHECKED

PLOT DATE = 8/12/2009
FILE NAME = c:\pw_work\pwidot\cearlock\d0388205\sht\808-00n_xs.dgn
PLOT SCALE = 10.5882 ' / IN.
USER NAME = cearlock_jd