CONTRACT NO. 70623

F.A.P. RTE.	SECTION	COUNTY	TOTAL SHEETS	SHEET NO.
808	*	**	715	153
STA. 200+34.67		TO STA. 200+50.00		
FED. ROAD DIST. NO.	ILLINOIS	FED. AID PROJECT		

* (205,57,105)RS-2
** CHAMPAIGN & DOUGLAS

T.R. 303 (200N)

(EAST OF IL RTE. 130)

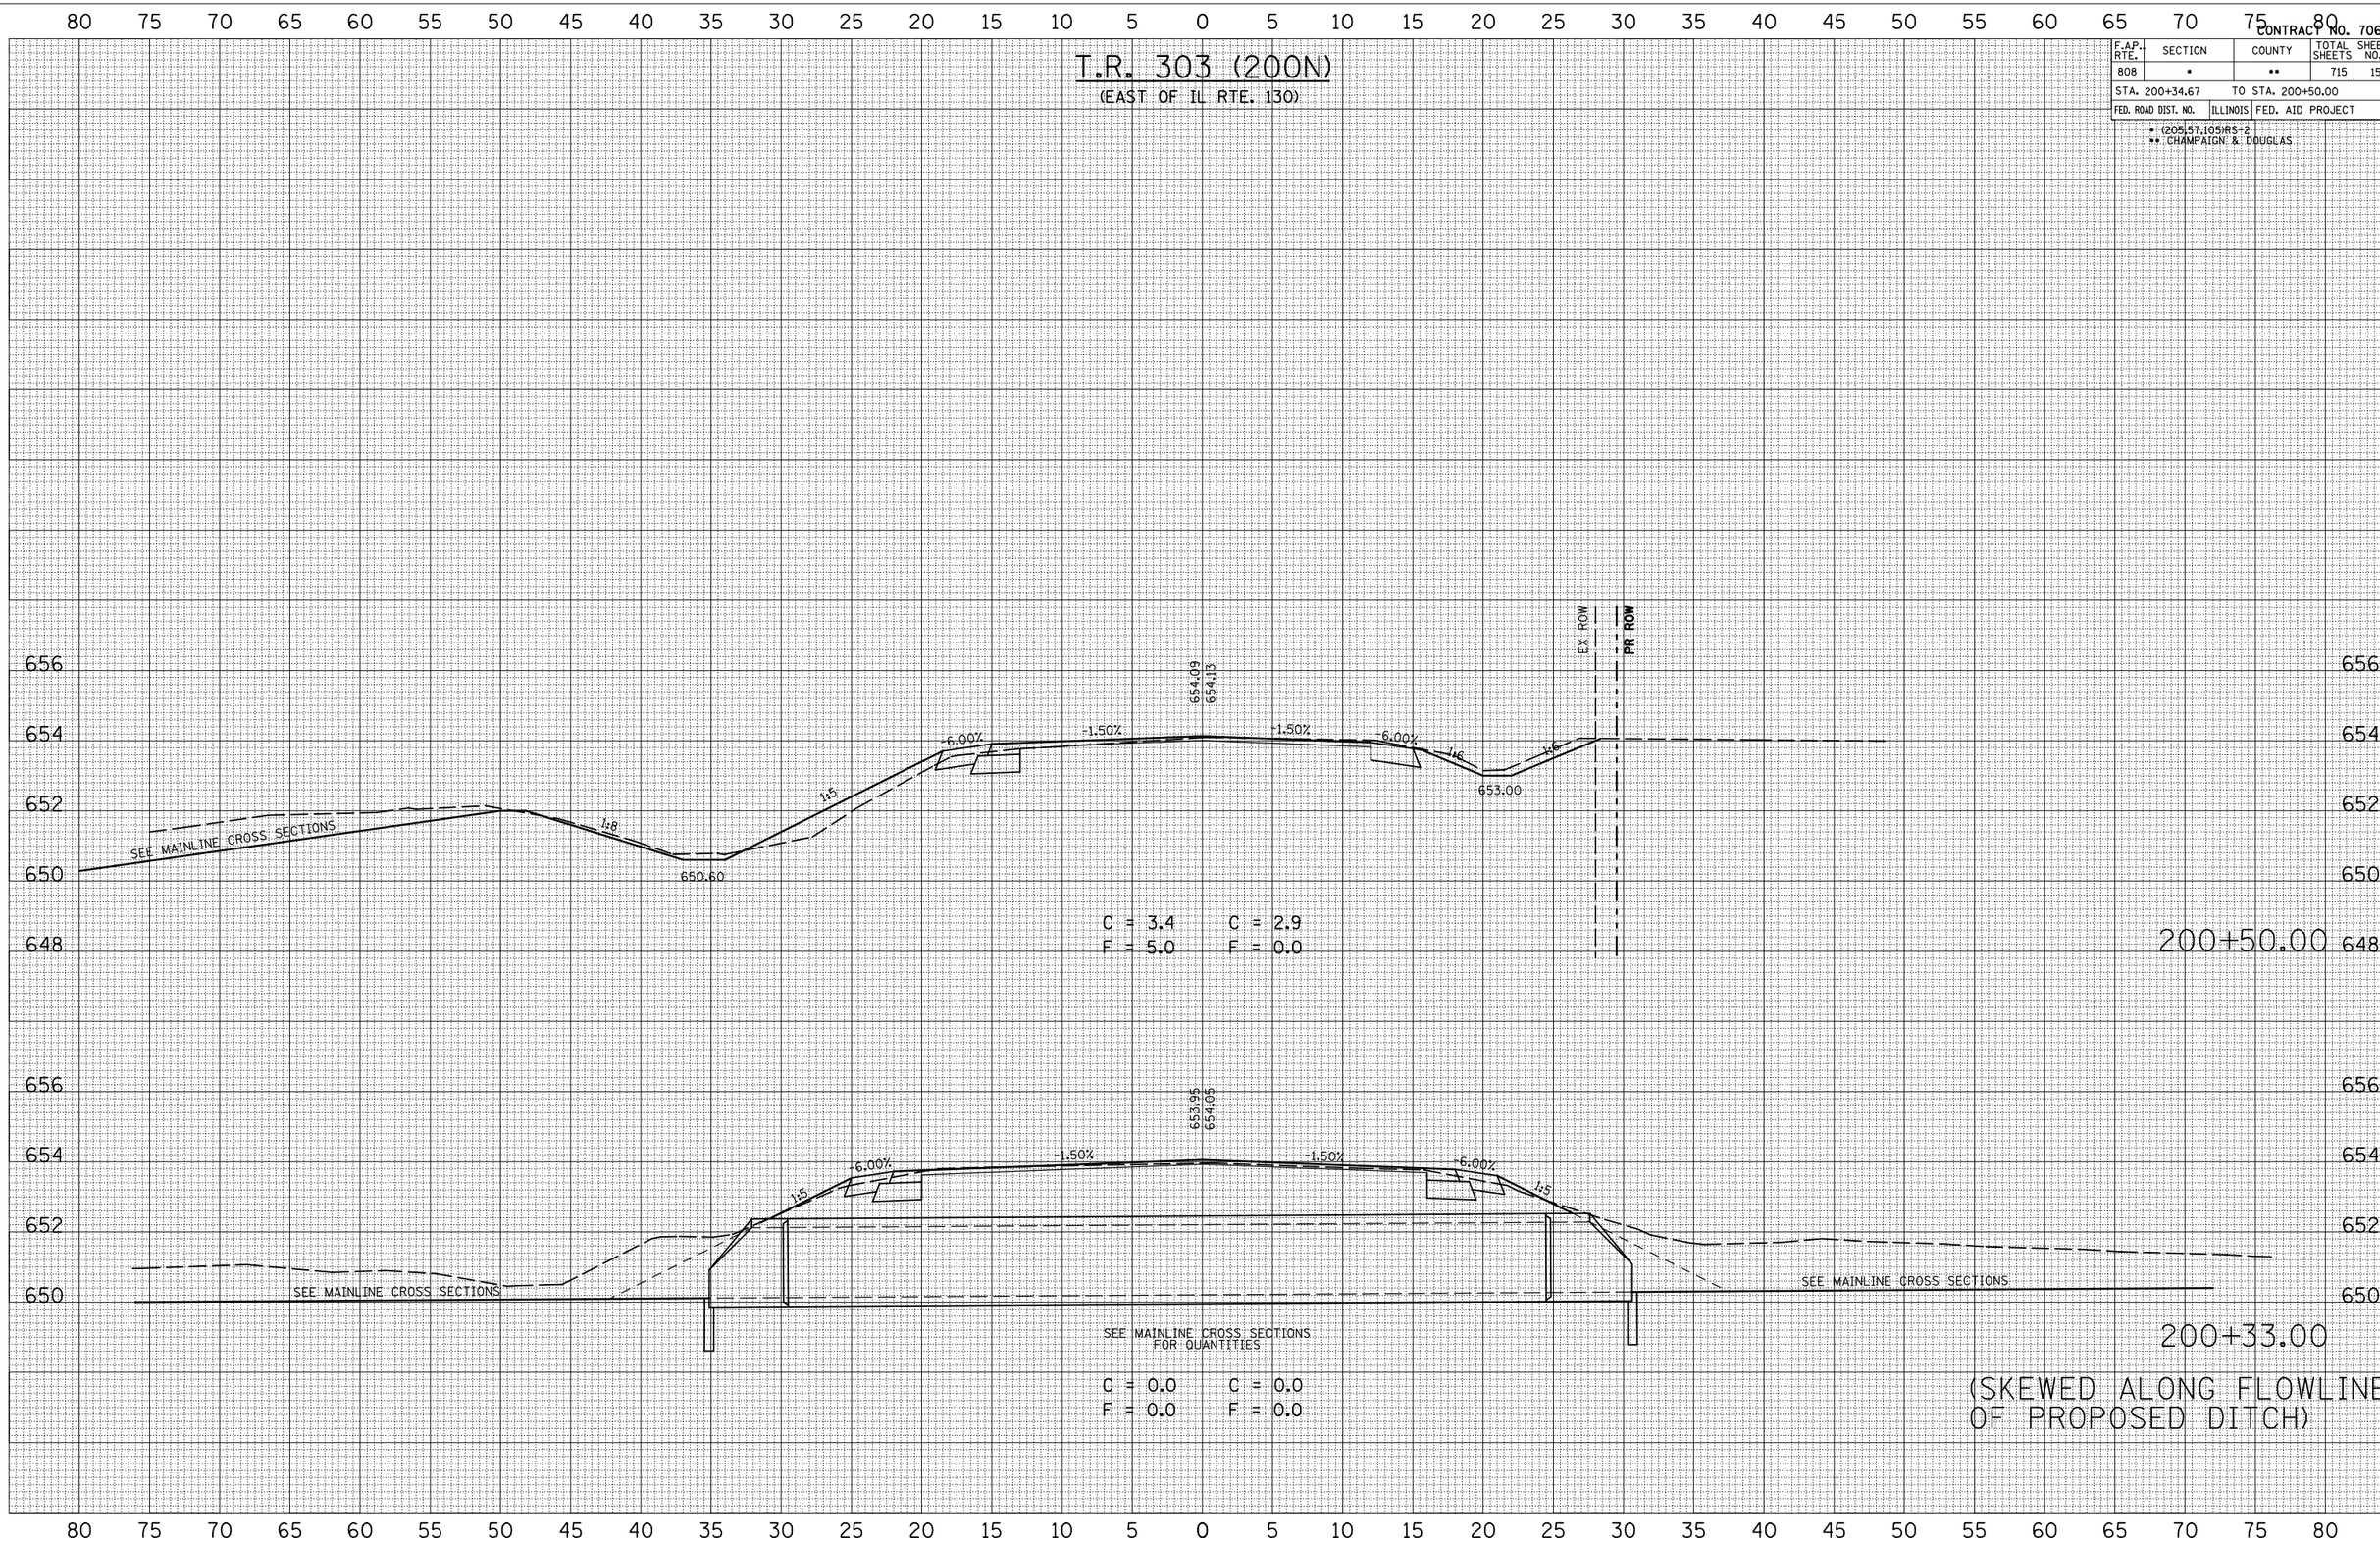

(SKEWED ALONG FLOWLINE OF PROPOSED DITCH)

FINAL SURVEY		BY	DATE
NOTE BOOK	SURVEYED		
NO.	PLOTTED		
	TEMPLATE		
	AREAS		
	AREAS CHECKED		

ORIGINAL SURVEY		BY	DATE
NO.	SURVEYED		
	PLOTTED		
	AREAS		
	AREAS CHECKED		

PLOT DATE = 8/12/2009
FILE NAME = c:\pw_work\PWIDOT\CEARLOCKJD\d0[illegible]
PLOT SCALE = 10.5882 ' / IN.
USER NAME = cearlockjd