F.A.S. 526 (BONGARD RD.)

(EAST OF IL RTE. 130)

CONTRACT NO. 70623

F.A.P. RTE.	SECTION	COUNTY	TOTAL SHEETS	SHEET NO.
808	*	**	715	159
STA. 301+00.00		TO STA. 301+25.00		
FED. ROAD DIST. NO.	ILLINOIS	FED. AID PROJECT		

*: (205,57,105)RS-2
**: CHAMPAIGN & DOUGLAS

FINAL SURVEY	NOTE BOOK	NO.
	SURVEYED	BY
	PLOTTED	DATE
	TRANS. AREAS	
	AREAS CHECKED	

ORIGINAL SURVEY	NOTE BOOK	NO.
	SURVEYED	BY
	PLOTTED	DATE
	TRANS. AREAS	
	AREAS CHECKED	
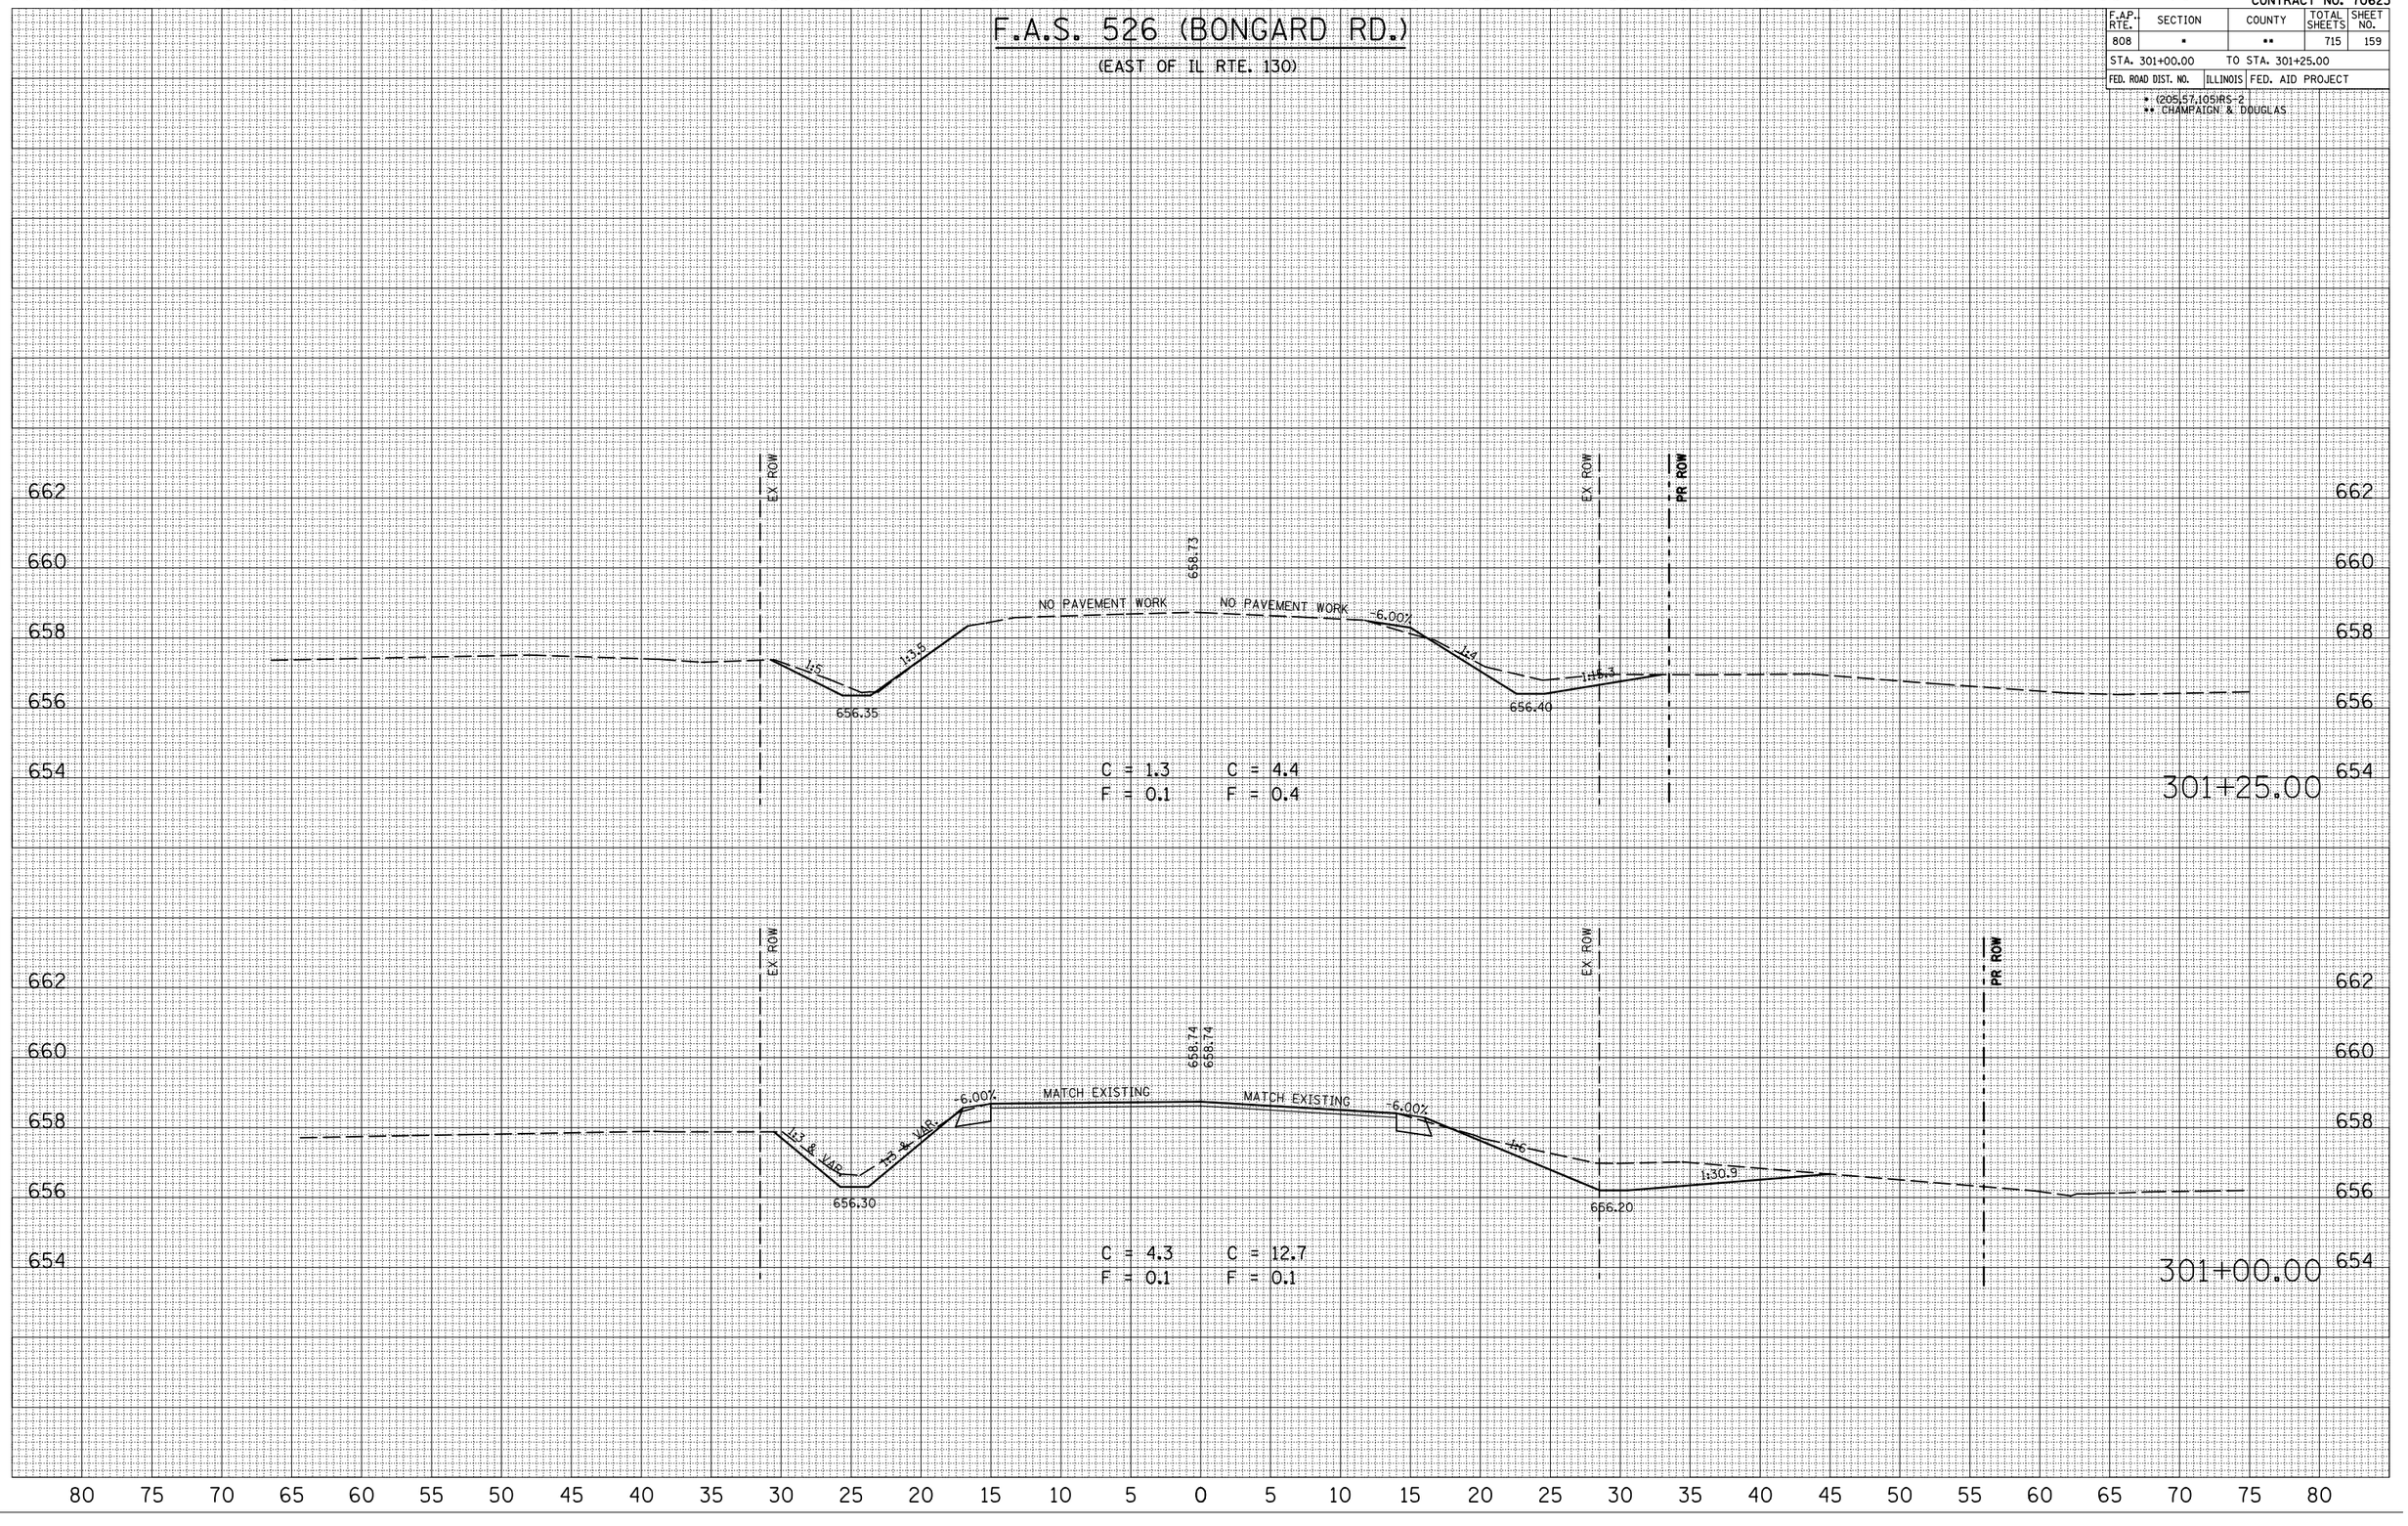
PLOT DATE = 8/12/2009
FILE NAME = c:\pw_work\PWIDOT\CEARLOCK\D1\dgn\808-3001_n_xs.dgn
PLOT SCALE = 10.5882 ' / IN.
USER NAME = cearlock_jd