CONTRACT NO. 70623

F.A.P. RTE.	SECTION	COUNTY	TOTAL SHEETS	SHEET NO.
808	*	**	715	186
STA. 599+25.00		TO STA. 599+50.00		
FED. ROAD DIST. NO.	ILLINOIS	FED. AID PROJECT		

* (205,57,105)RS-2
** CHAMPAIGN & DOUGLAS

T.R. 269A (600N)

(WEST OF IL RTE. 130)

FINAL SURVEY	NOTE BOOK	NO.	BY	DATE
	SURVEYED			
	PLOTTED			
	TRANS. AREAS			
	AREAS CHECKED			

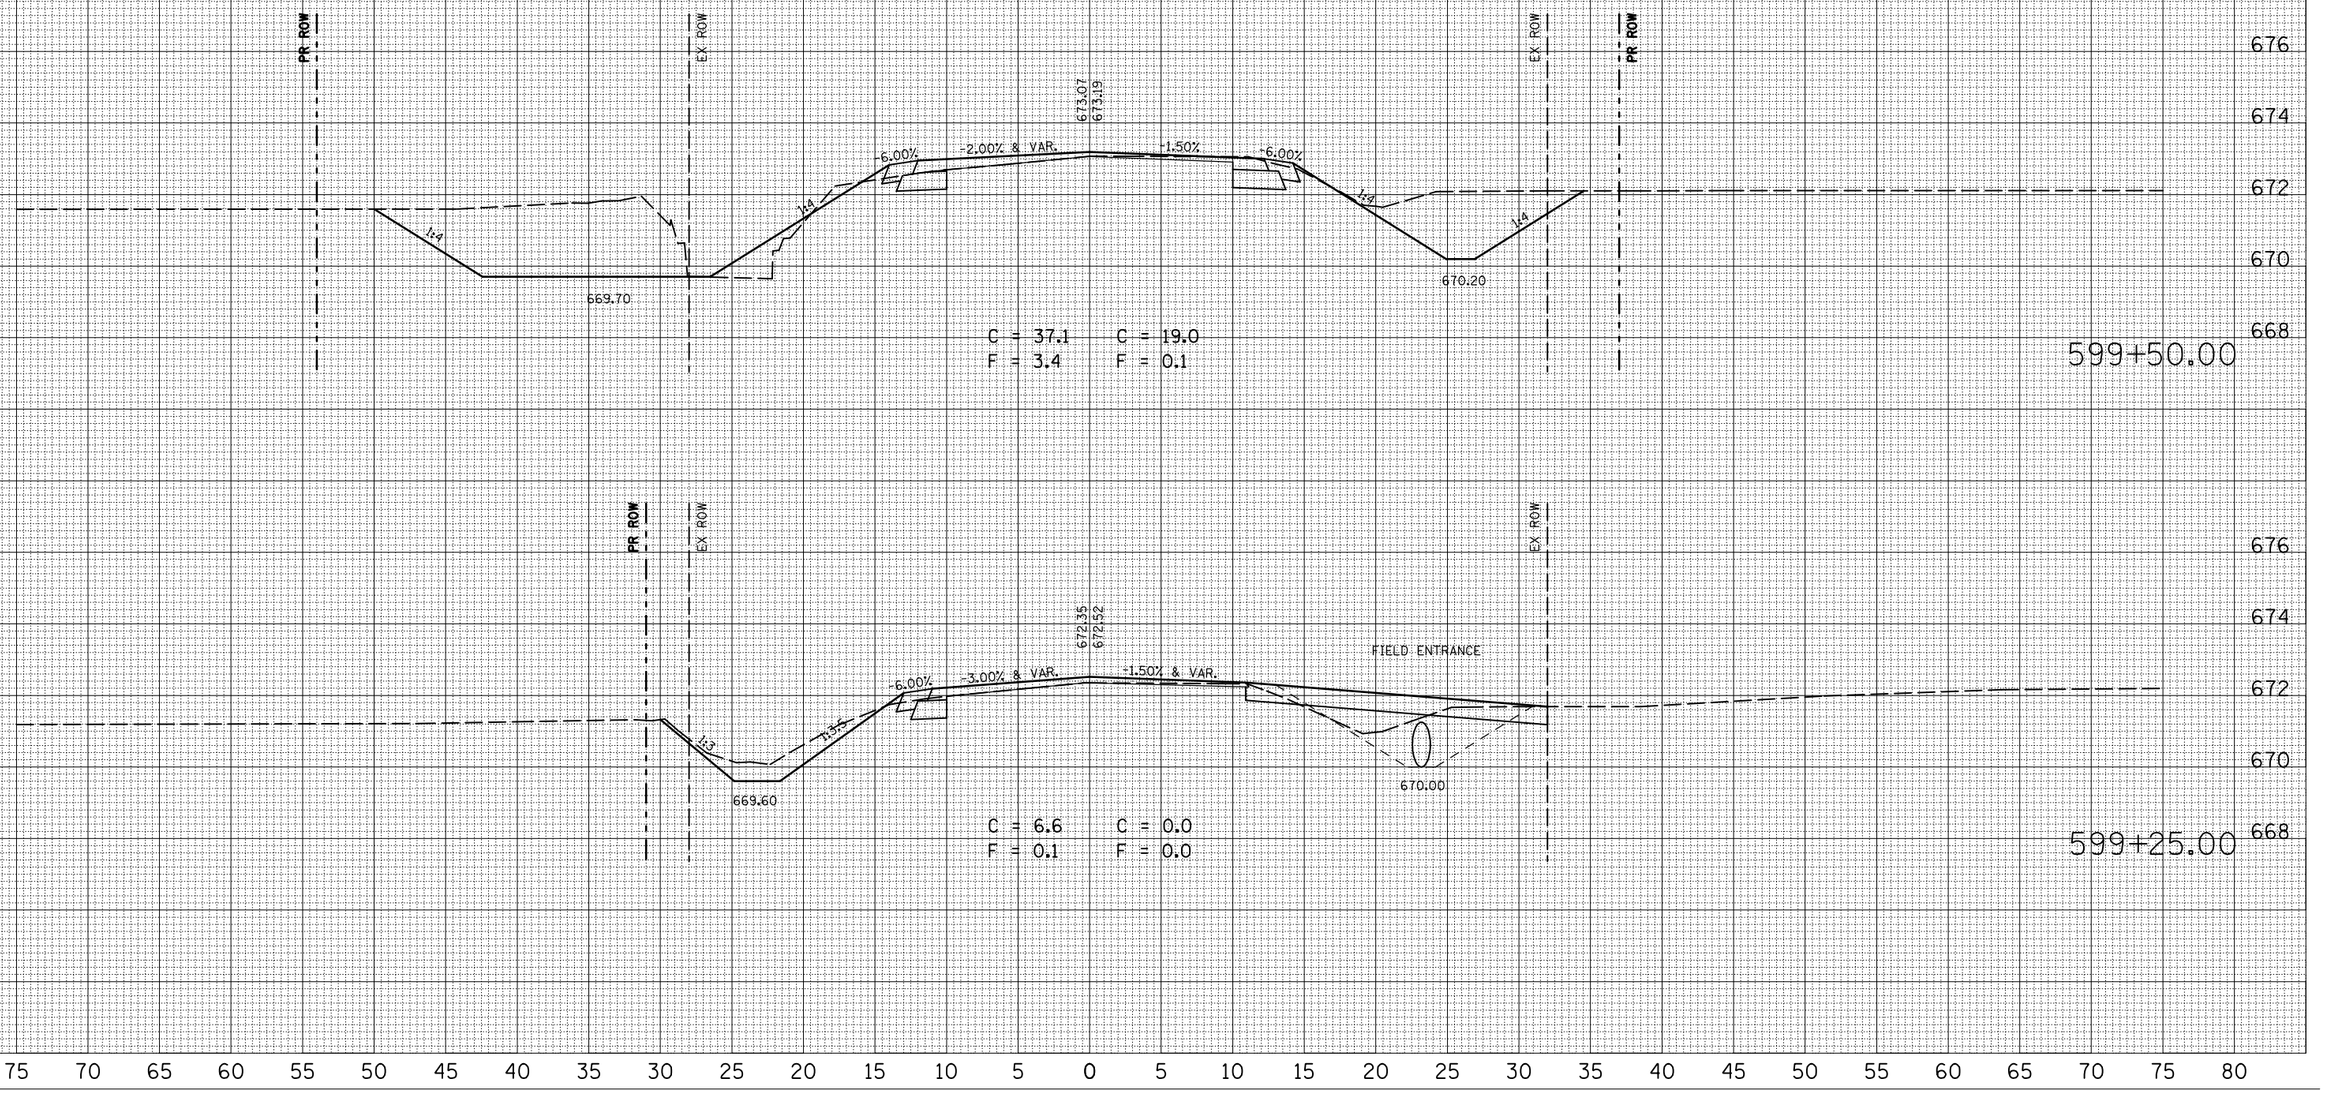

ORIGINAL SURVEY	SURVEYED	BY	DATE
	DRAWN		
	TRACED		
	AREAS		
	AREAS CHECKED		

PLOT DATE = 8/12/2009
FILE NAME = c:\pe_work\MDOT\CEARLOCK\D-d1382205\808-600_n_xs.dgn
PLOT SCALE = 10.5882 ' / IN.
USER NAME = cearlock_jd