CONTRACT NO. 70623

F.A.P. RTE.	SECTION	COUNTY	TOTAL SHEETS	SHEET NO.
808	*	**	715	506
STA. 2040+00.00		TO STA. 2041+00.00		
FED. ROAD DIST. NO.	ILLINOIS	FED. AID PROJECT		

* (205,57,105)RS-2
** CHAMPAIGN & DOUGLAS

FINAL SURVEY	NOTE BOOK	NO.
	SURVEYED	BY
	PLOTTED	
	TRANSFERRED	
	AREAS	
	AREAS CHECKED	DATE

ORIGINAL SURVEY	NOTE BOOK	NO.
	SURVEYED	BY
	PLOTTED	
	TRANSFERRED	
	AREAS	
	AREAS CHECKED	DATE
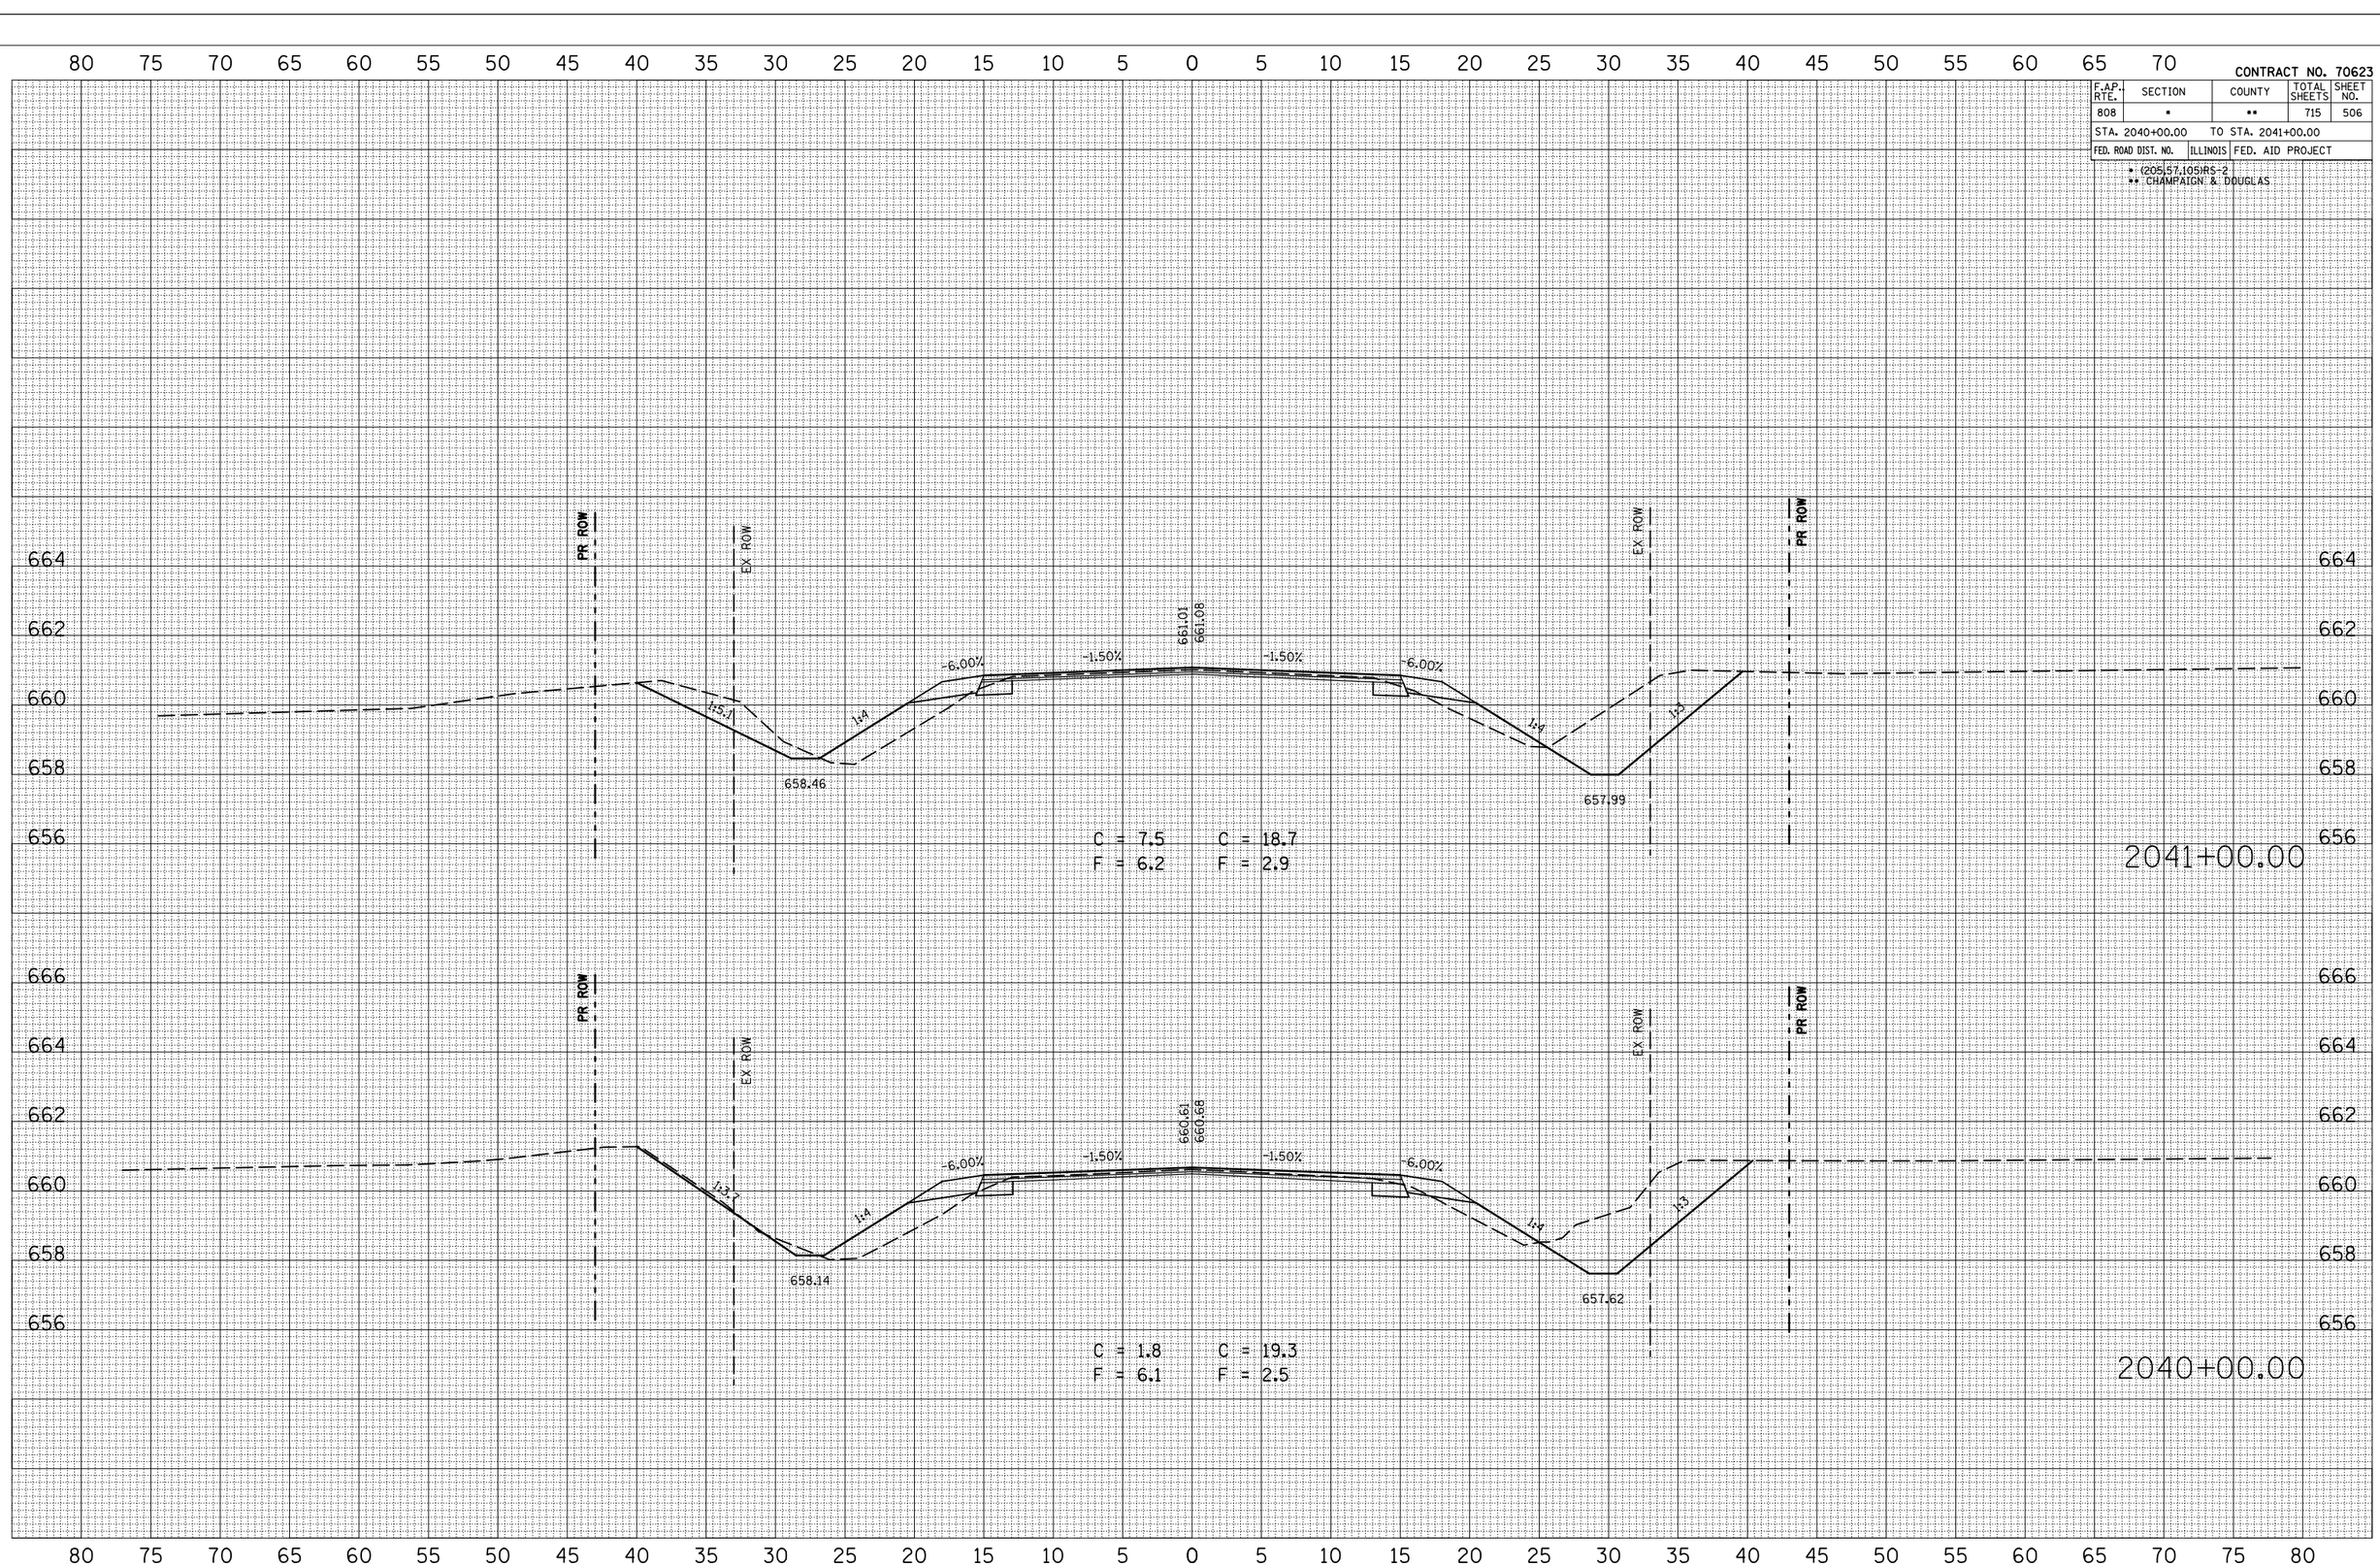
PLOT DATE = 8/3/2009
FILE NAME = c:\pw-work\pwidot\craigre\d0139427\roadway\2041-rs-dgn
PLOT SCALE = 10.5882 ' / IN.
USER NAME = craigre