CONTRACT NO. 70623

F.A.P. RTE.	SECTION	COUNTY	TOTAL SHEETS	SHEET NO.
808	*	**	715	509
STA. 2046+00.00		TO STA. 2047+00.00		
FED. ROAD DIST. NO.	ILLINOIS	FED. AID PROJECT		

* (205,57,105)RS-2
** CHAMPAIGN & DOUGLAS

FINAL SURVEY NOTE BOOK	SURVEYED	BY	DATE
	PLOTTED		
	TYPICAL SECTIONS		
	AREAS		
NO.	AREAS CHECKED		

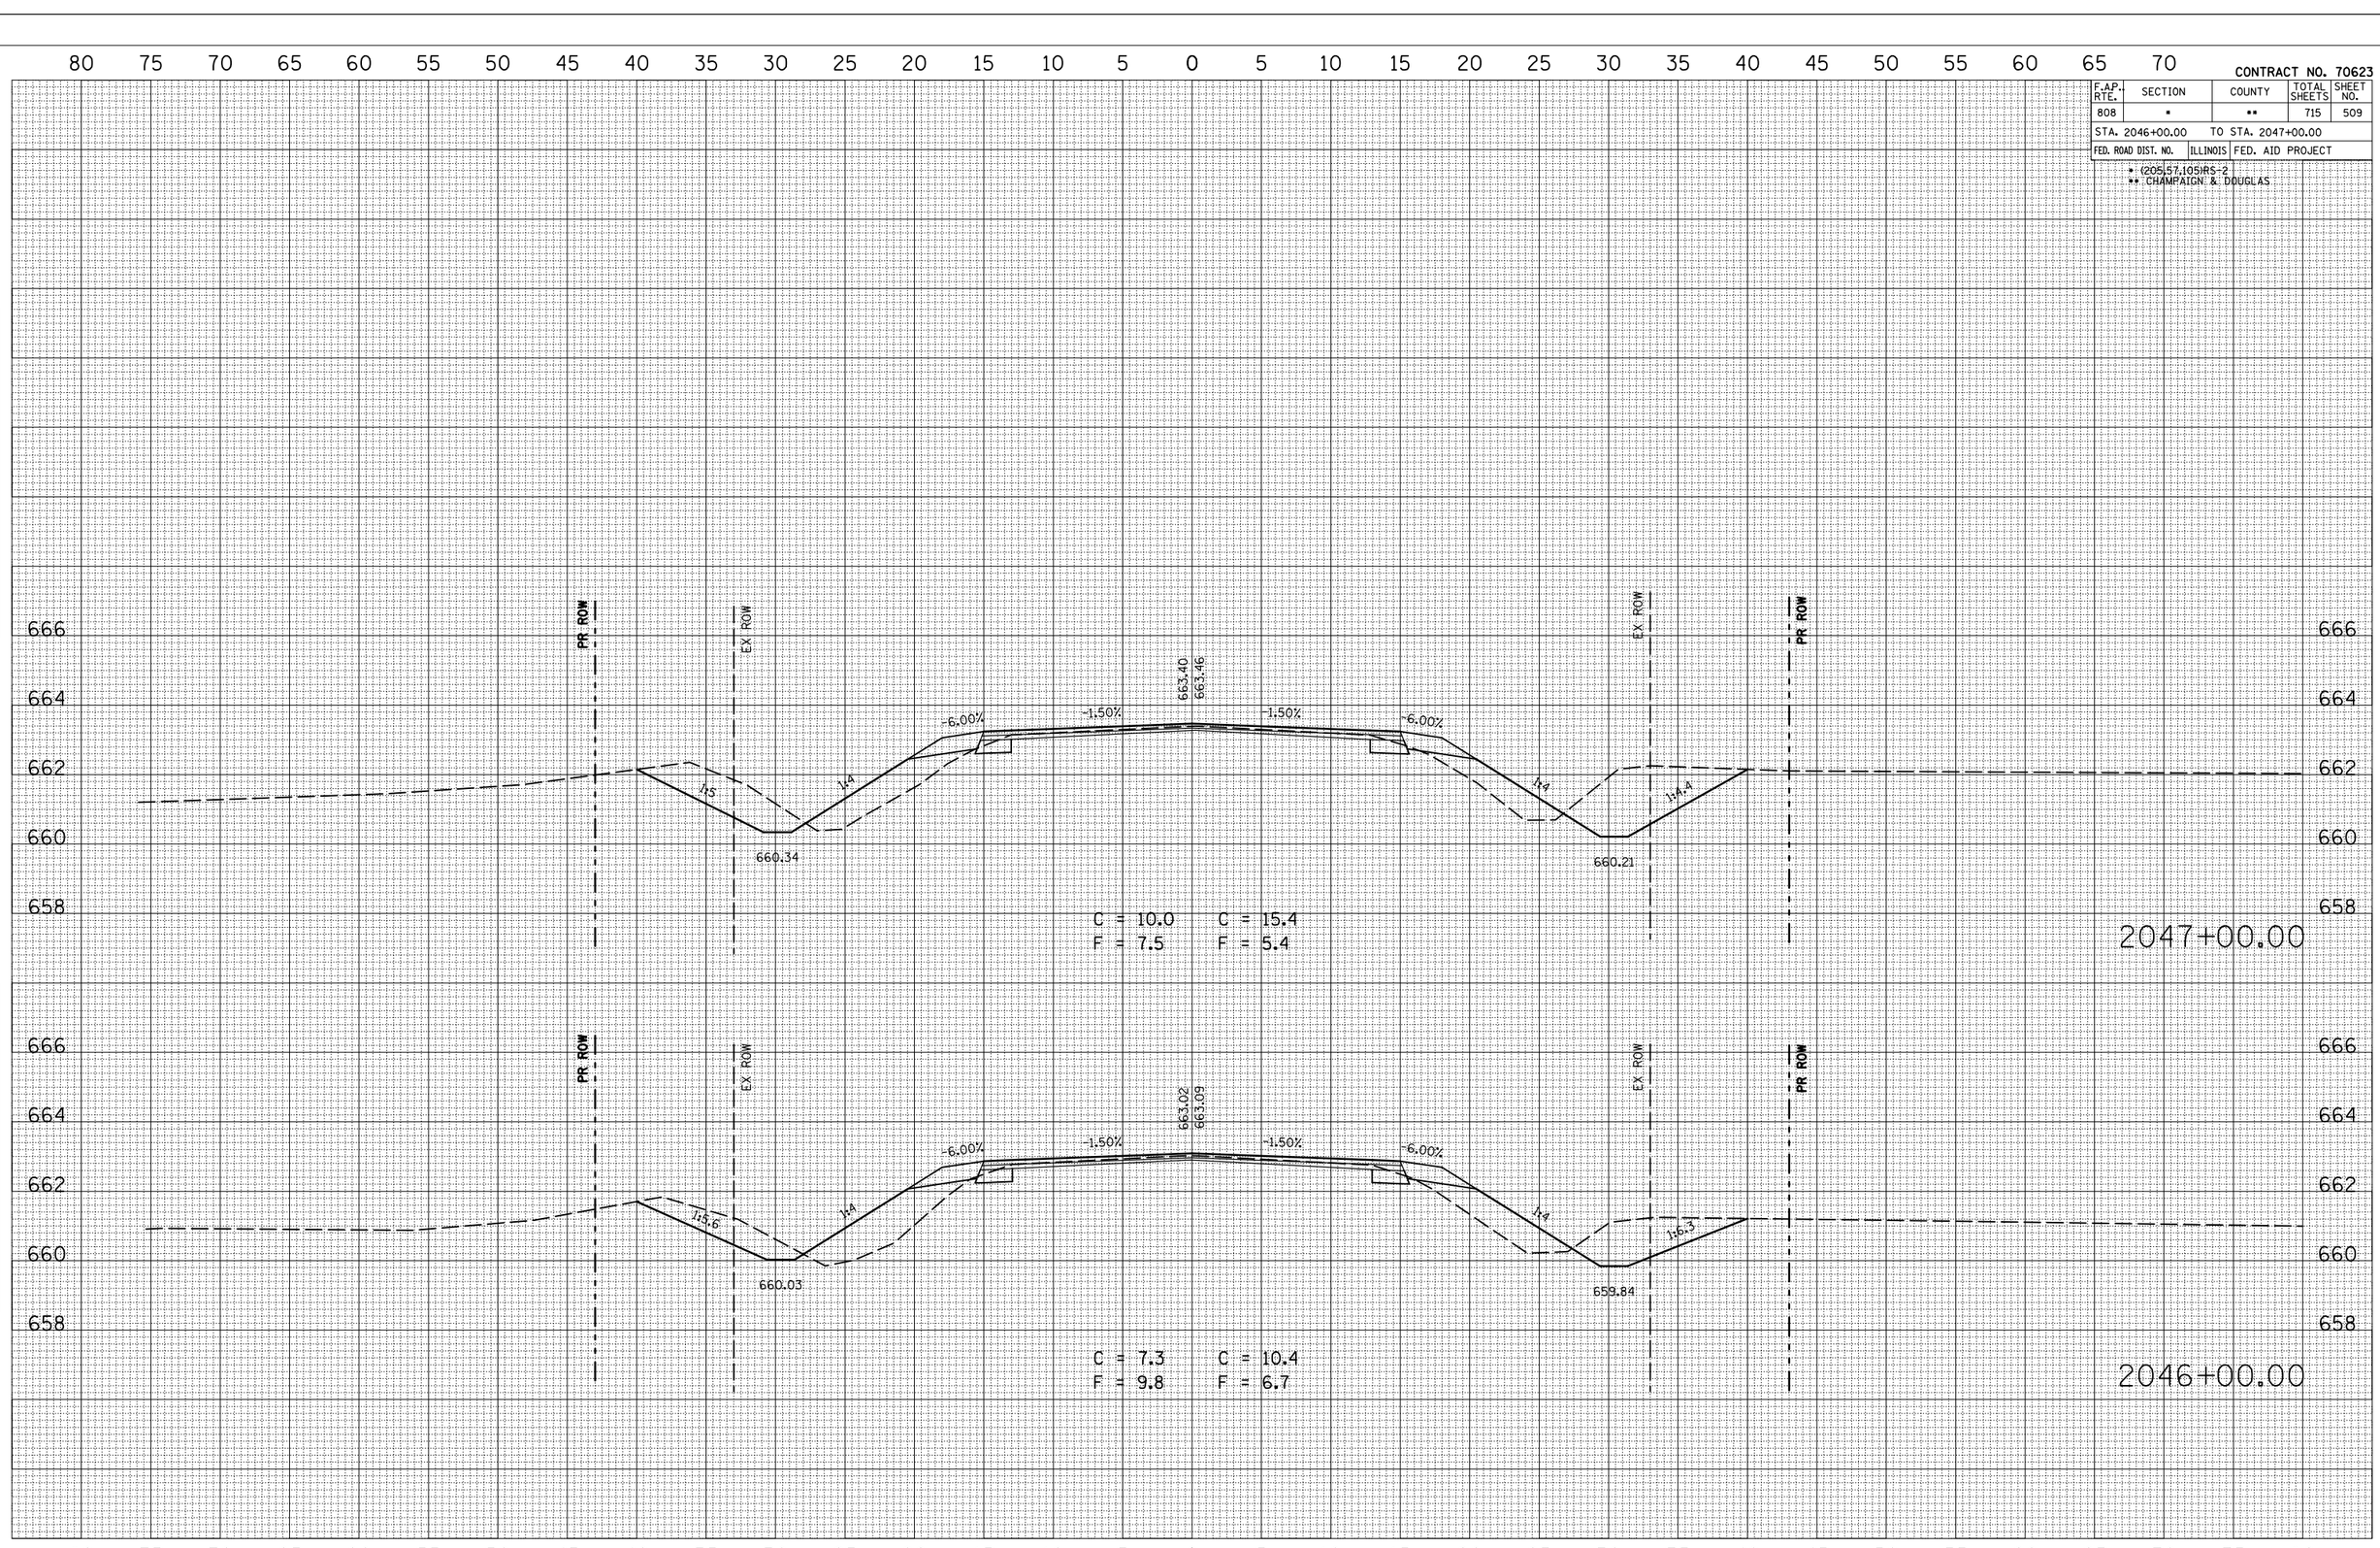

ORIGINAL SURVEY NOTE BOOK	SURVEYED	BY	DATE
	PLOTTED		
	TYPICAL SECTIONS		
	AREAS		
NO.	AREAS CHECKED		

PLOT DATE = 8/3/2009
FILE NAME = c:\pe_work\PWIDOT\CRAIGRE\d0139822\TYP0503.dgn
PLOT SCALE = 10.5682 ' / IN.
USER NAME = craigre