CONTRACT NO. 70623

F.A.P. RTE.	SECTION	COUNTY	TOTAL SHEETS	SHEET NO.
808	*	**	715	585
STA. 2169+55.00		TO STA. 2170+00.00		
FED. ROAD DIST. NO.	ILLINOIS	FED. AID PROJECT		

*: (205,57,105)RS-2
**: CHAMPAIGN & DOUGLAS

FINAL SURVEY NOTE BOOK
SURVEYED
PLOTTED
TRANSFERRED
AREAS
AREAS CHECKED
NO.
BY
DATE

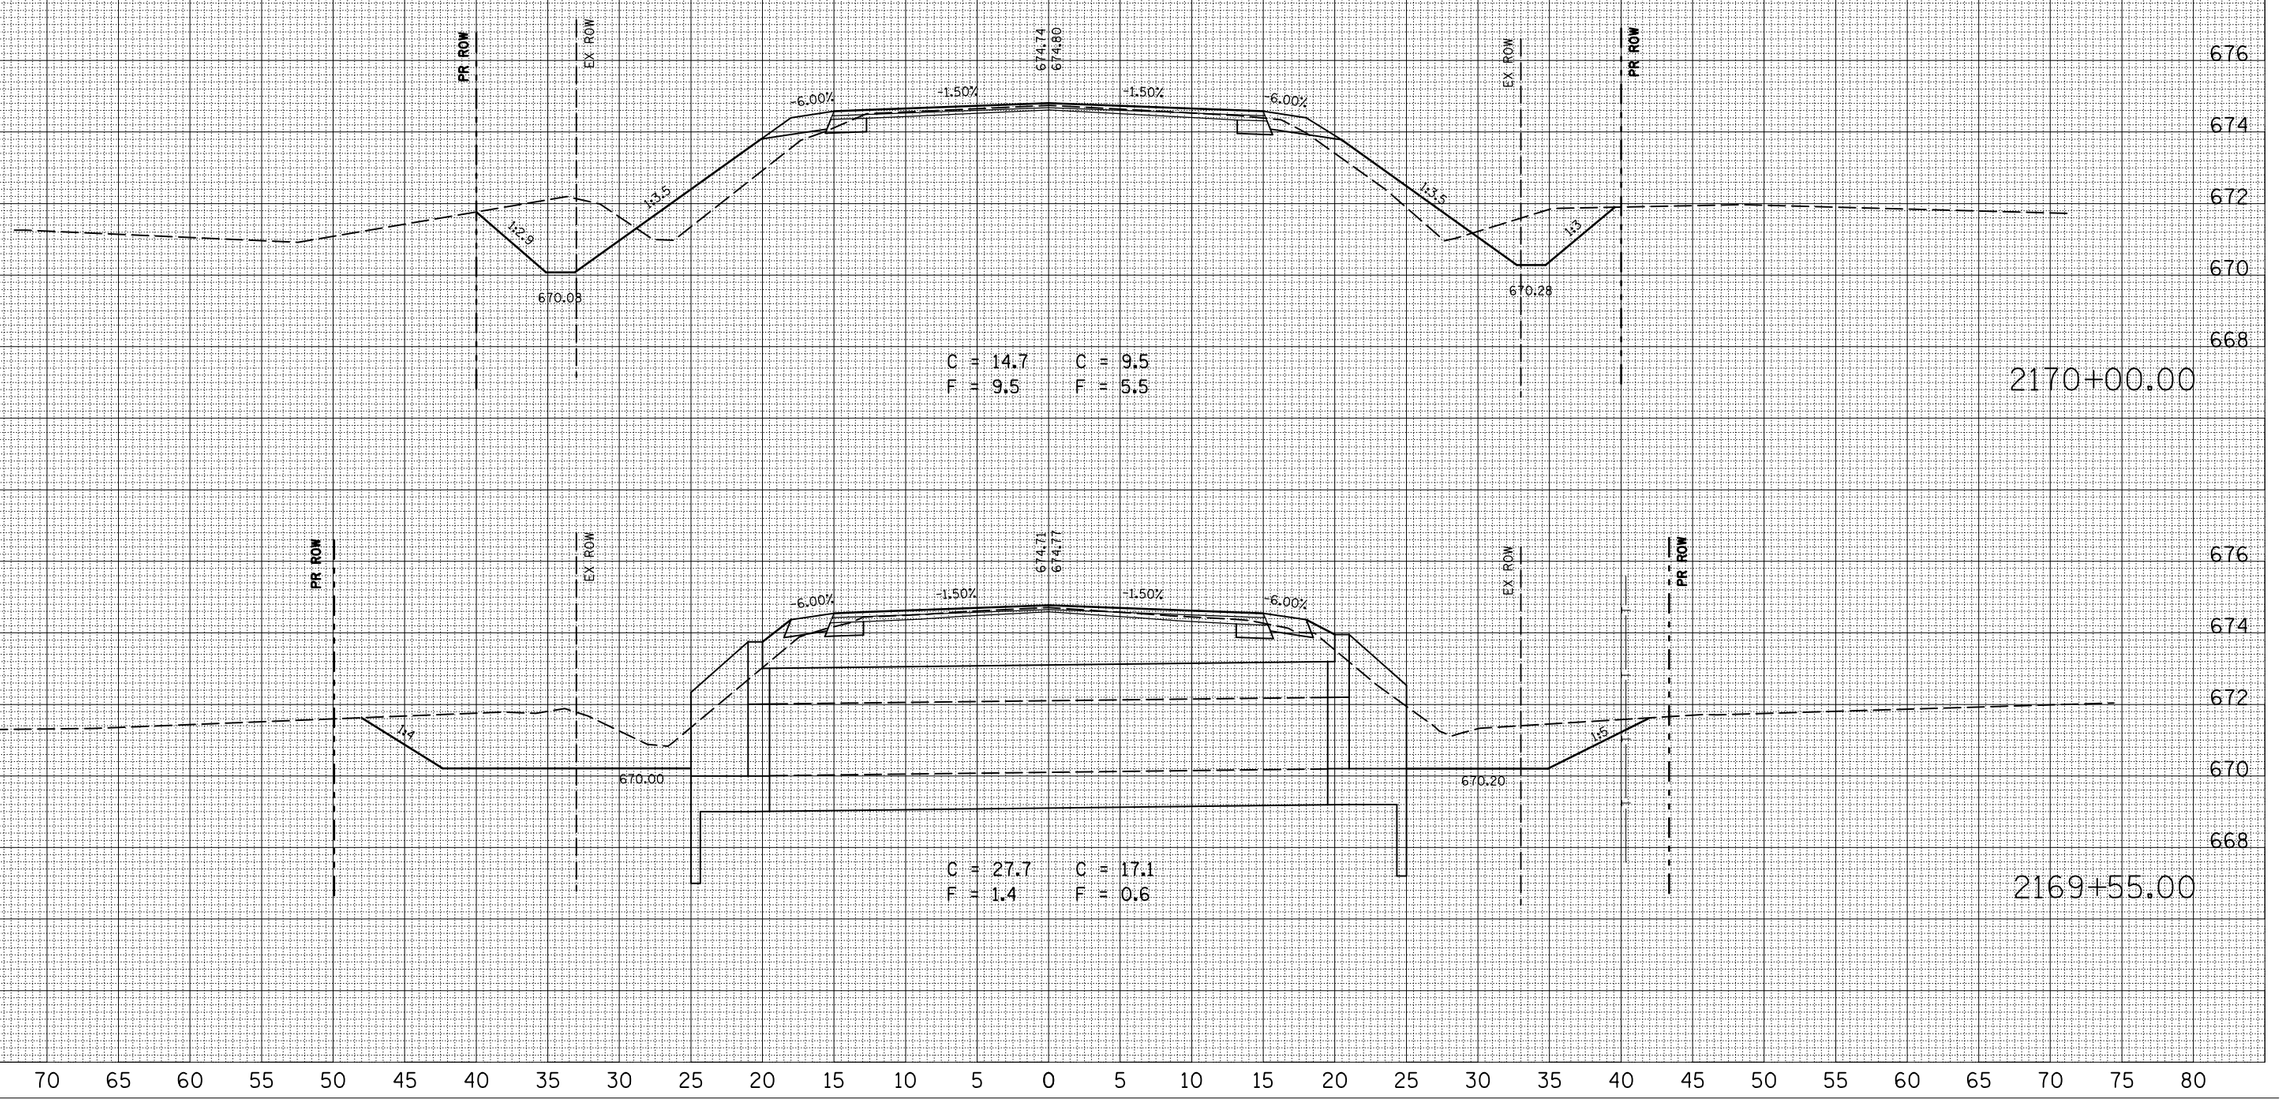

ORIGINAL SURVEY
SURVEYED
PLOTTED
TRANSFERRED
AREAS
AREAS CHECKED
NO.
BY
DATE

PLOT DATE = 8/4/2009
FILE NAME = c:\pe_work\PWIDOT\CRAIGRE\d0139822\Default.dgn
PLOT SCALE = 10.5882 ' / IN.
USER NAME = craigre