CONTRACT NO. 70623

F.A.P. RTE.	SECTION	COUNTY	TOTAL SHEETS	SHEET NO.
808	*	**	715	676
STA. 2290+60.00		TO STA. 2291+00.00		
FED. ROAD DIST. NO.	ILLINOIS	FED. AID PROJECT		

* (205,57,105)RS-2
** CHAMPAIGN & DOUGLAS

FINAL SURVEY	BY	DATE
SURVEYED		
PLOTTED		
TYPICAL SECTIONS AREAS		
NOTE BOOK		
NO.	AREAS CHECKED	

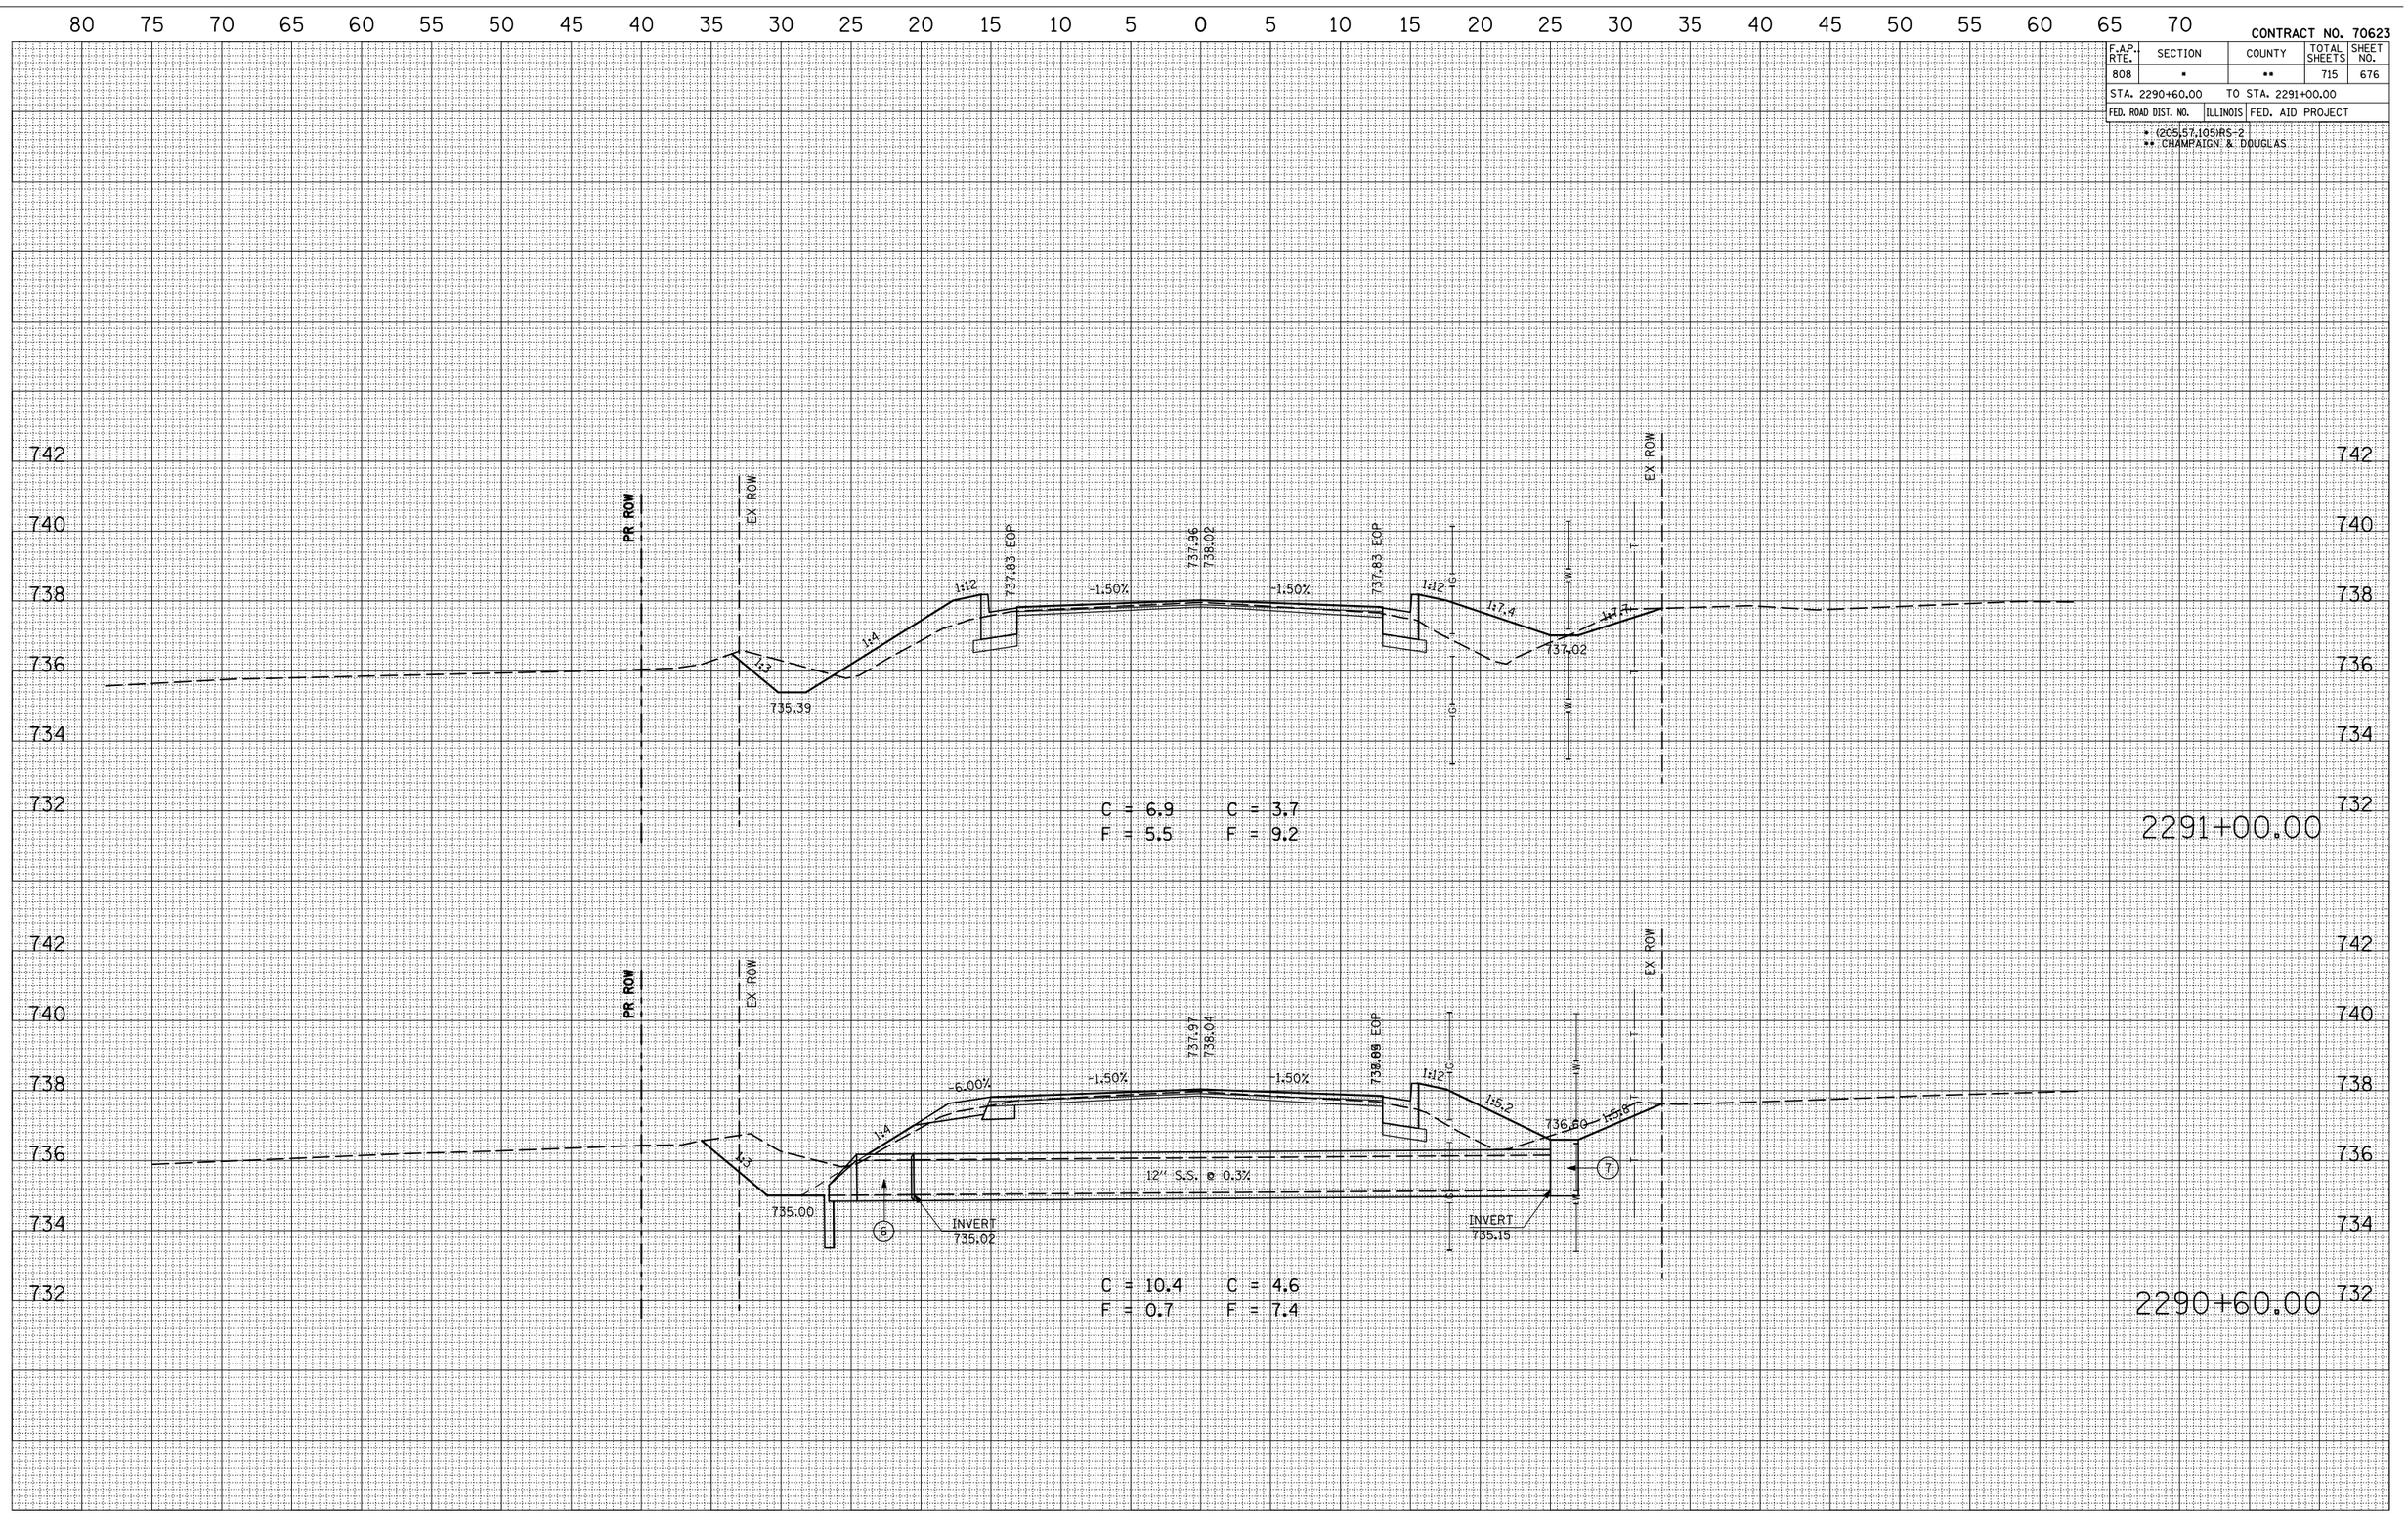

PLOT DATE = 8/5/2009
FILE NAME = c:\pe_work\PWIDOT\CRAIGRE\d0139822\PWIDOT_Typical_Section.dgn
PLOT SCALE = 10.5882 ' / IN.
USER NAME = craigre