F.A.I. RTE.	SECTION	COUNTY	TOTAL SHEETS	SHEET NO
55	*	MCLEAN	310	74
FED. ROAD DIST. NO.	ILLINOIS	FED. AID PROJECT		

* (57-4)R, HBY, HBR, (57-4VB)DM
CONTRACT #70757

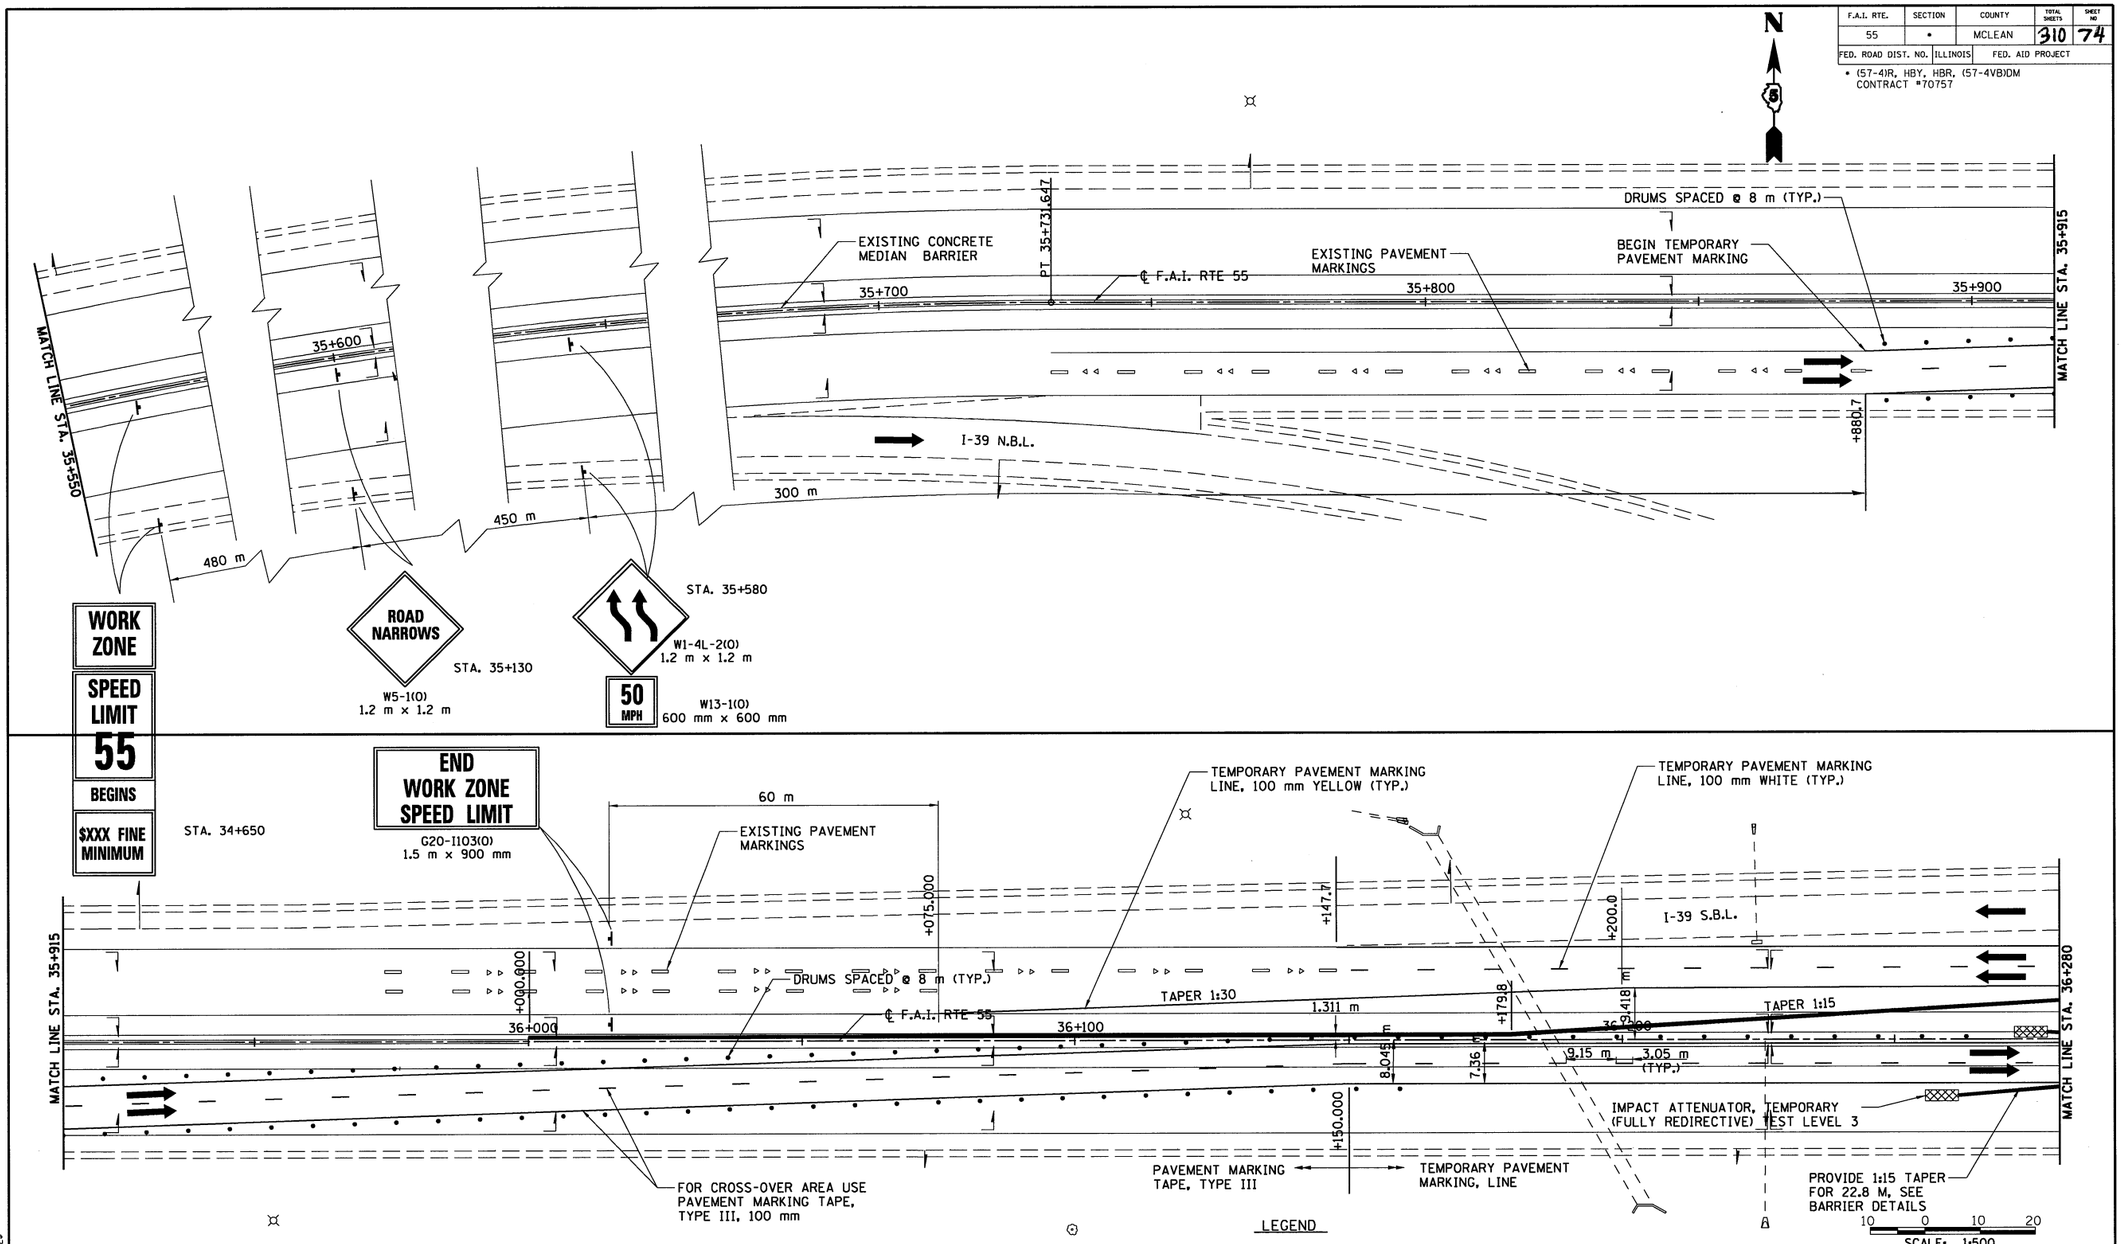

LEGEND

- WORK ZONE
- TRAFFIC MOVEMENT
- TEMPORARY CONCRETE BARRIER
- DRUM W/STEADY BURNING LIGHT
- TYPE III BARRICADE

REVISIONS	
NAME	DATE

ILLINOIS DEPARTMENT OF TRANSPORTATION
F.A.I. 55
SECTION (57-4)R, HBY, HBR, (57-4VB)DM
McLEAN COUNTY

MAINTENANCE OF TRAFFIC I-55 STAGE 2

HANSON

JOB NO. 94S2063

DATE 8/11/2009

LAYOUT	JJH	03/02/04
DRAWN	JJH	03/02/04
REVIEWED	DLH	03/18/04

8/11/2009
#FILE#