F.A.I. RTE.	SECTION	COUNTY	TOTAL SHEETS	SHEET NO.
55	•	McLEAN	310	243
STA. 36+375.000		TO STA. 36+425.000		
FED. ROAD DIST. NO.		ILLINOIS	FED. AID PROJECT	

• (57-4)R, HBY, HBR, (57-4VB)DM
CONTRACT NO. 70757

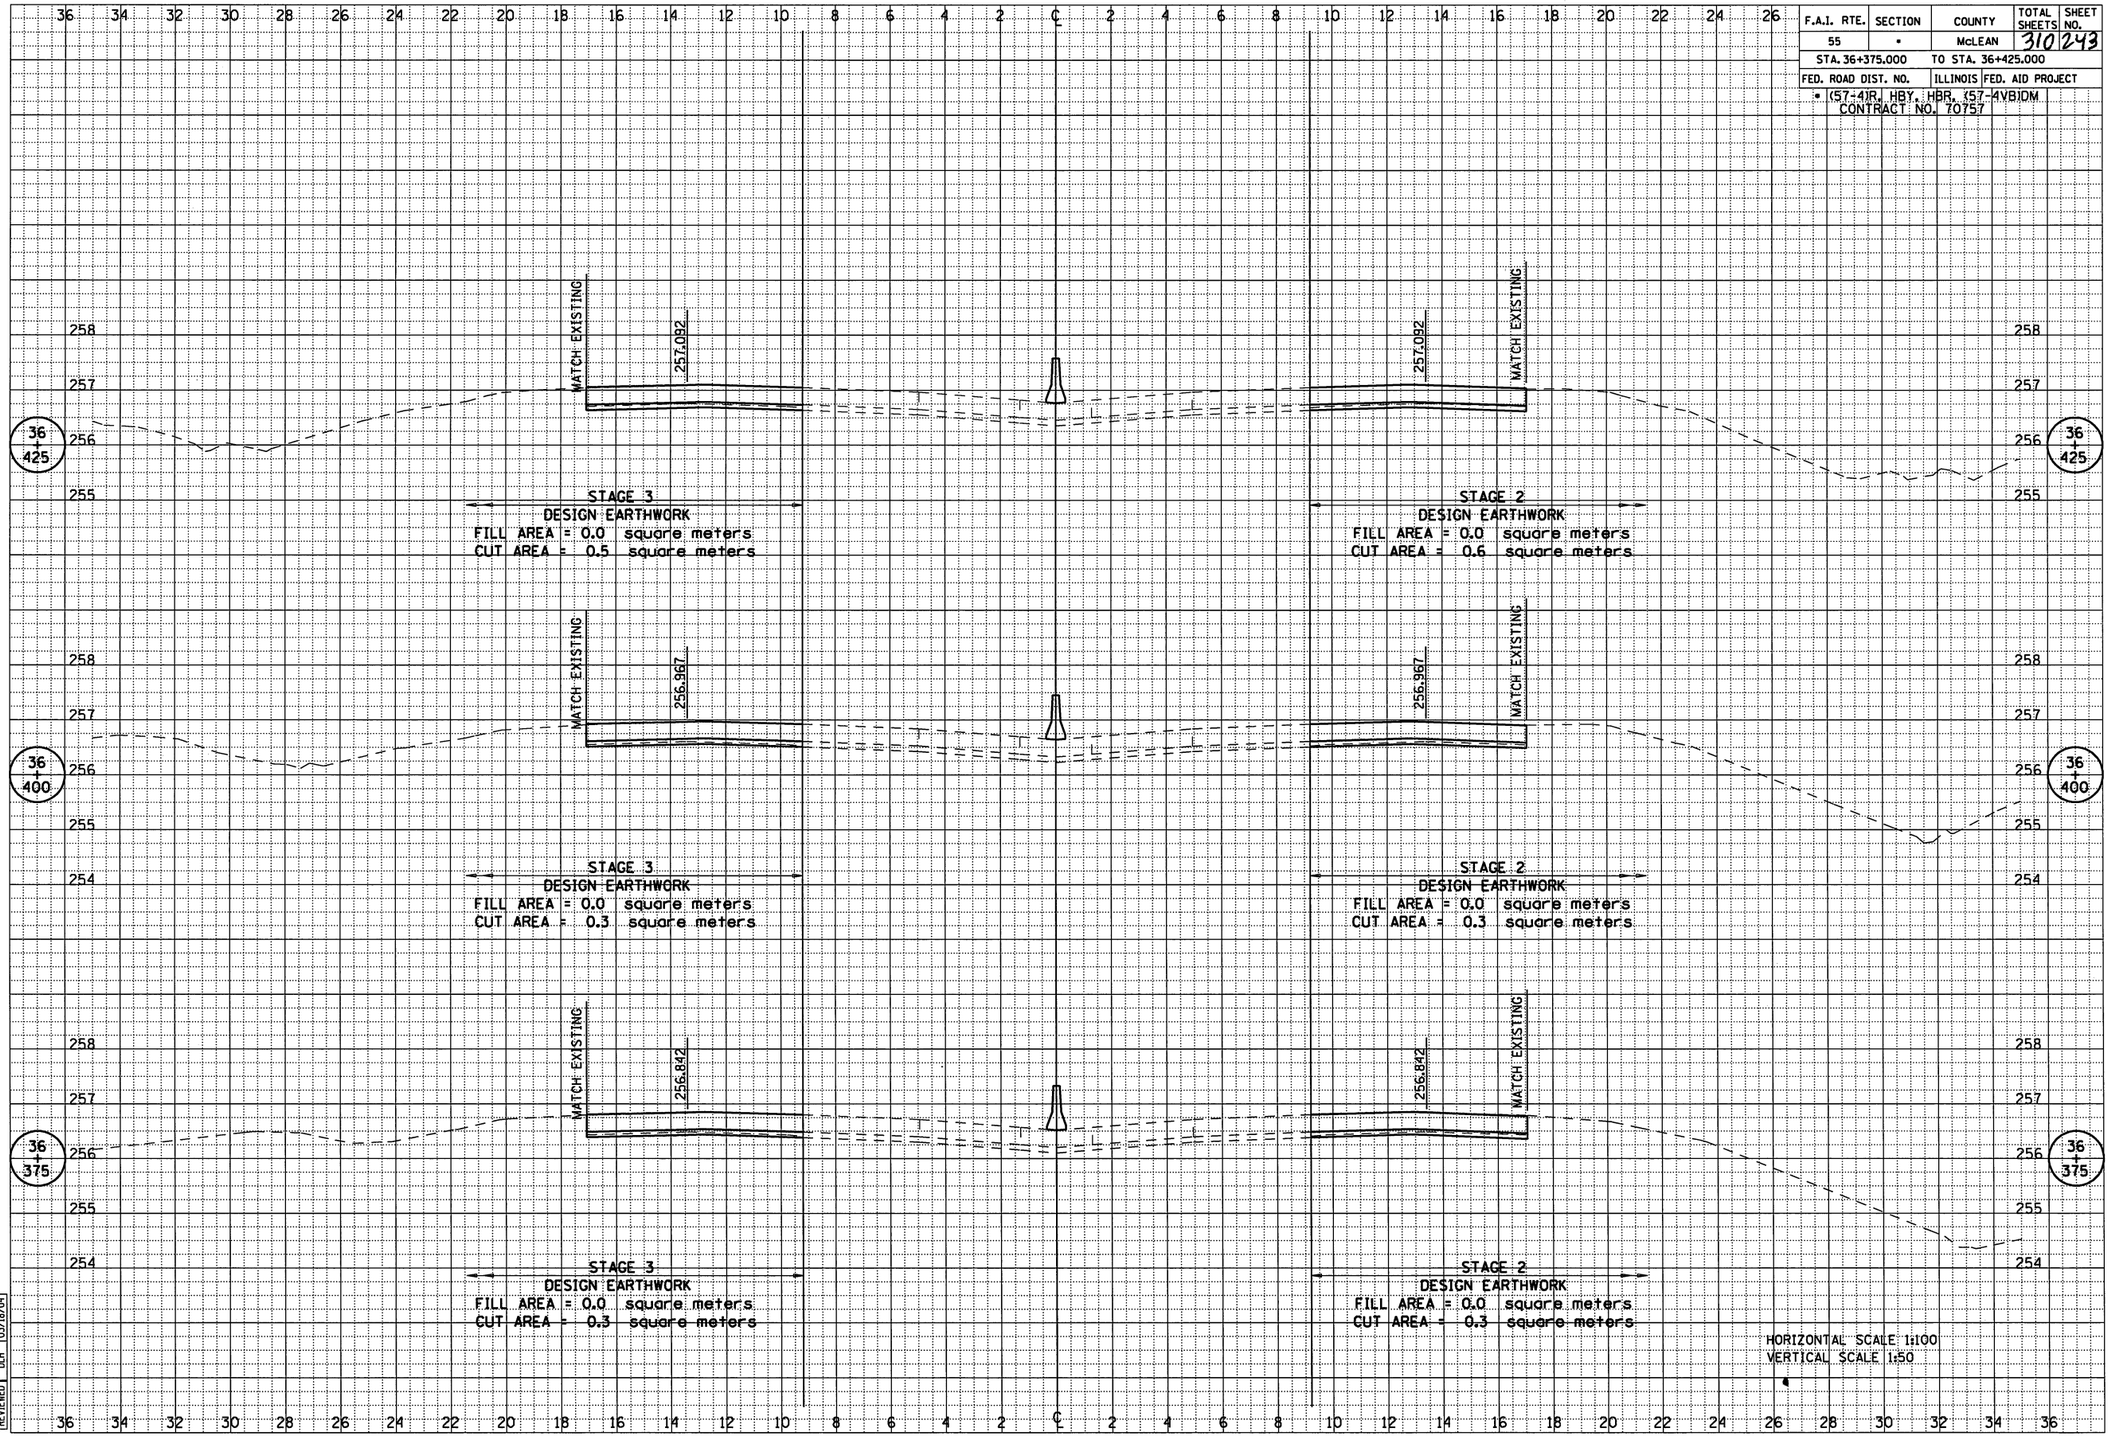

FINAL SURVEY — NOTE BOOK NO. — SURVEYED, PLOTTED, TEMPLATE, AREAS, AREAS CHECKED — BY — DATE

ORIGINAL SURVEY — NOTE BOOK NO. — SURVEYED, PLOTTED, TEMPLATE, AREAS, AREAS CHECKED — BY — DATE

LAYOUT		04/18/01
DRAWN		04/18/01
REVIEWED	DLH	03/18/04

4/15/2009
$FILE$