F.A.I. RTE.	SECTION	COUNTY	TOTAL SHEETS	SHEET NO.
55	•	McLEAN	310	260
STA. 37+800.000		TO STA. 37+850.000		
FED. ROAD DIST. NO.		ILLINOIS	FED. AID PROJECT	

• (57-4)RJ, HBY, HBR, (57-4VB)DM
CONTRACT NO. 70757

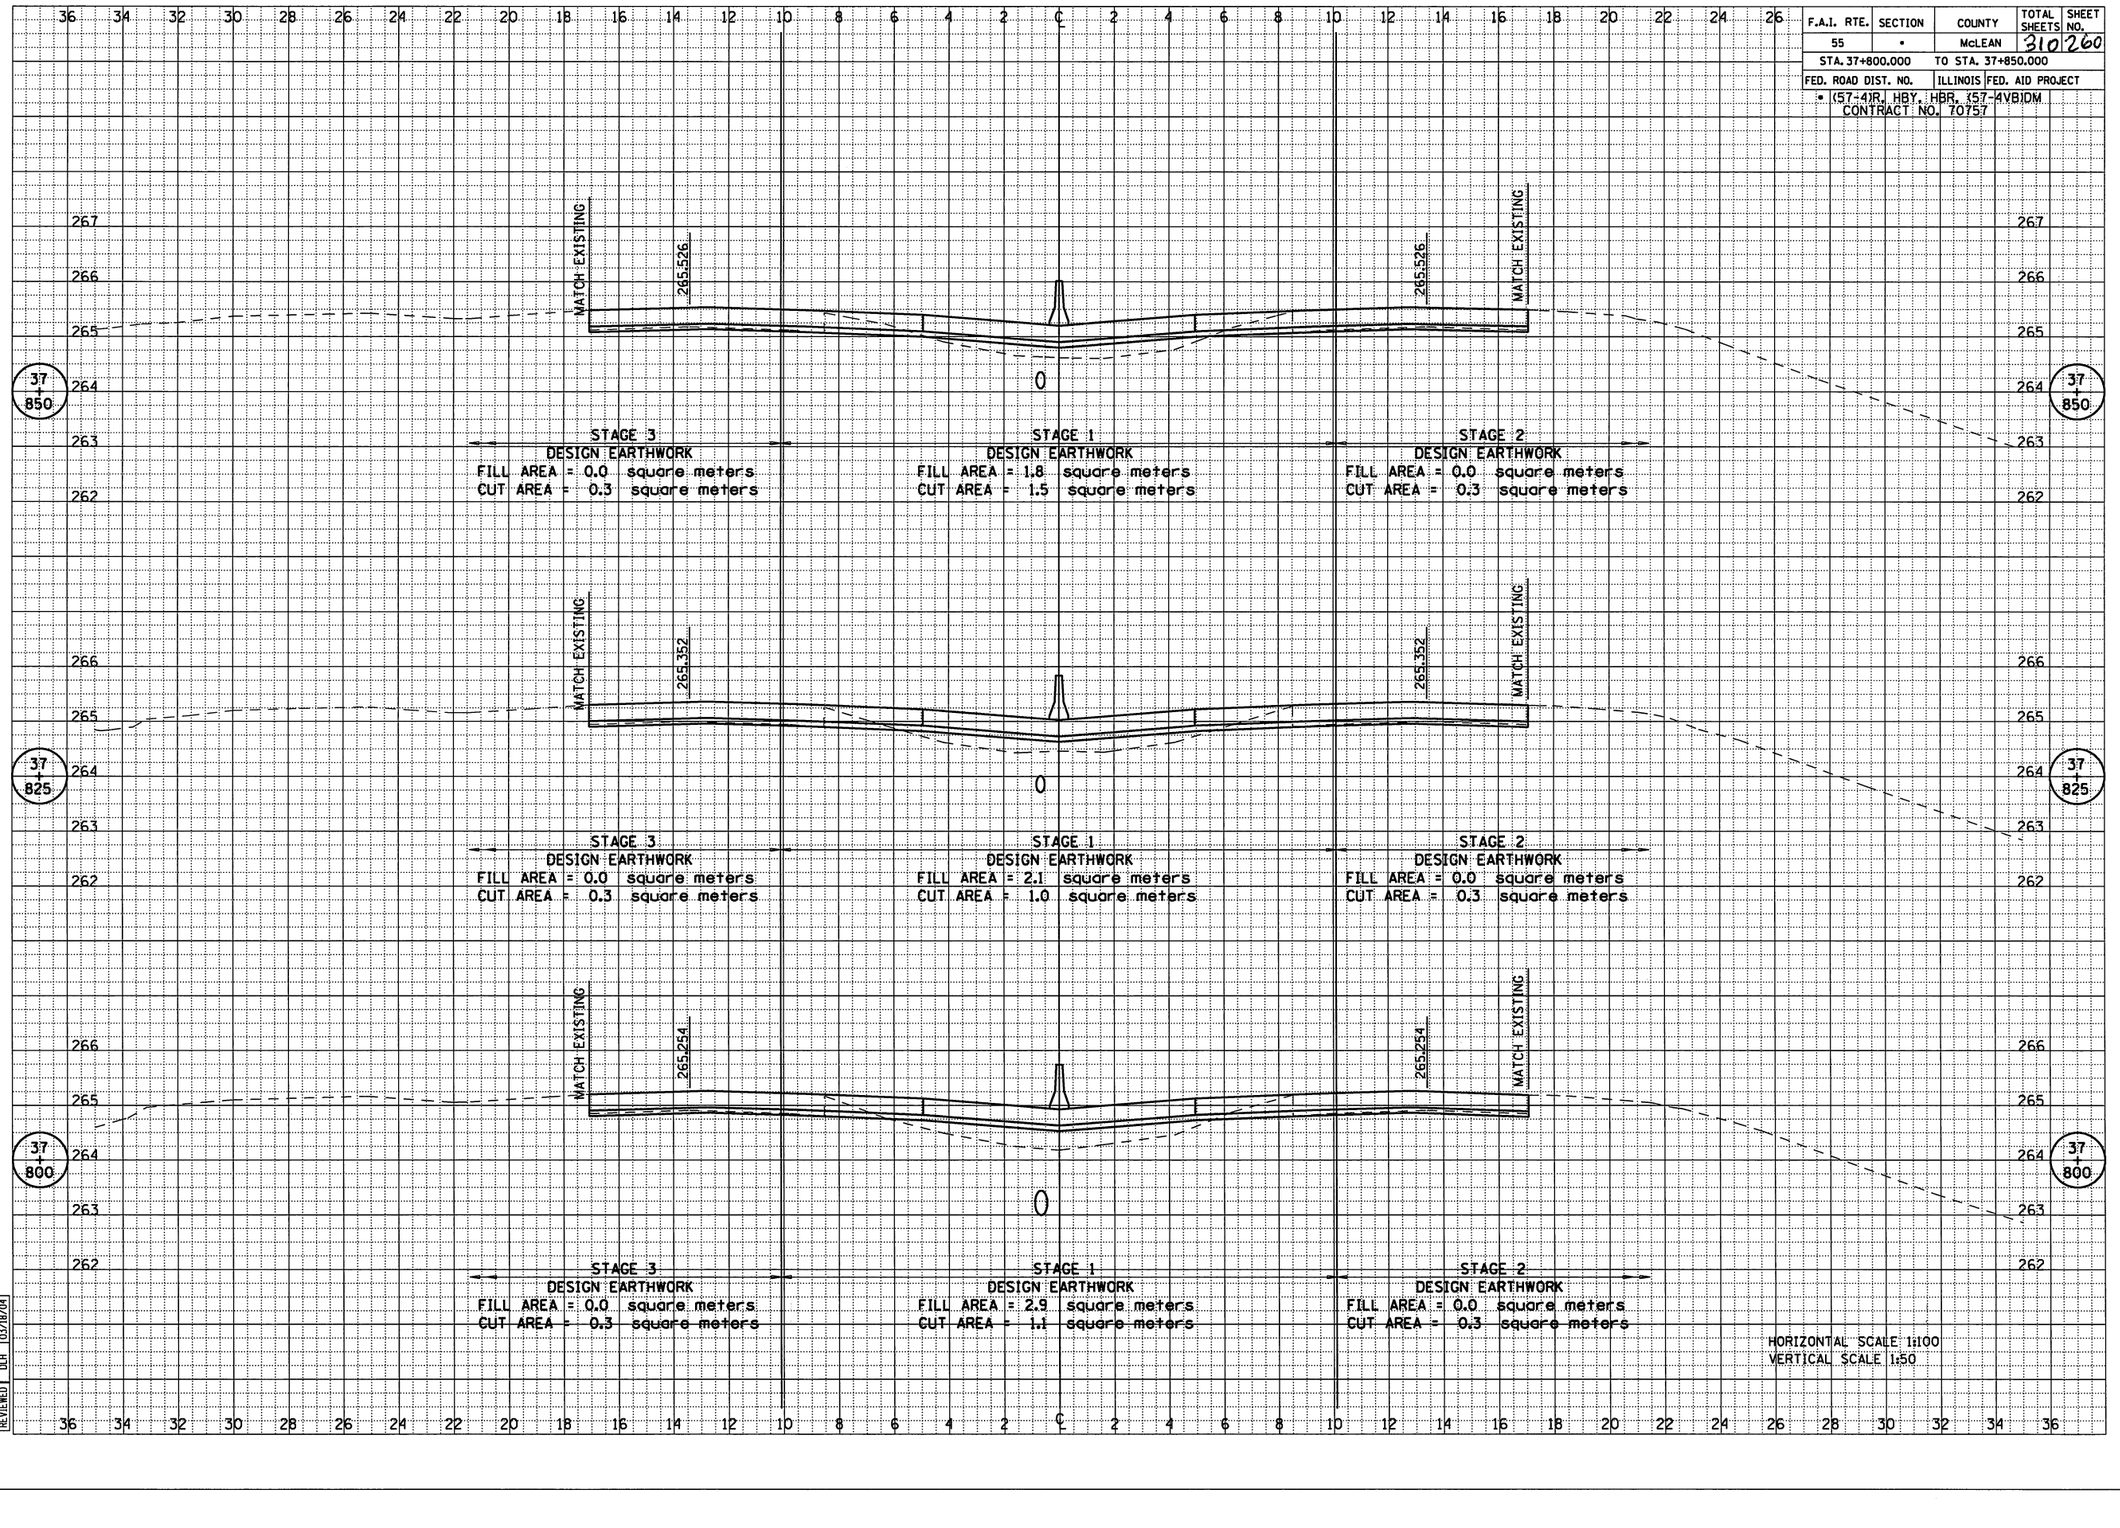

FINAL SURVEY — NOTE BOOK — NO. — SURVEYED — PLOTTED — PLANIMETRIC AREAS — AREAS CHECKED — BY — DATE

ORIGINAL SURVEY — NOTE BOOK — NO. — SURVEYED — PLOTTED — PLANIMETRIC AREAS — AREAS CHECKED — BY — DATE

LAYOUT		04/18/01
DRAWN		04/18/01
REVIEWED	DLH	03/18/04

4/16/2009
$FILE$