F.A.I. RTE.	SECTION	COUNTY	TOTAL SHEETS	SHEET NO.
55	*	McLEAN	310	263
STA. 38+050.000		TO STA. 38+100.000		
FED. ROAD DIST. NO.		ILLINOIS	FED. AID PROJECT	
* (57-4)R, HBY, HBR, (57-4VB)DM CONTRACT NO. 70757				

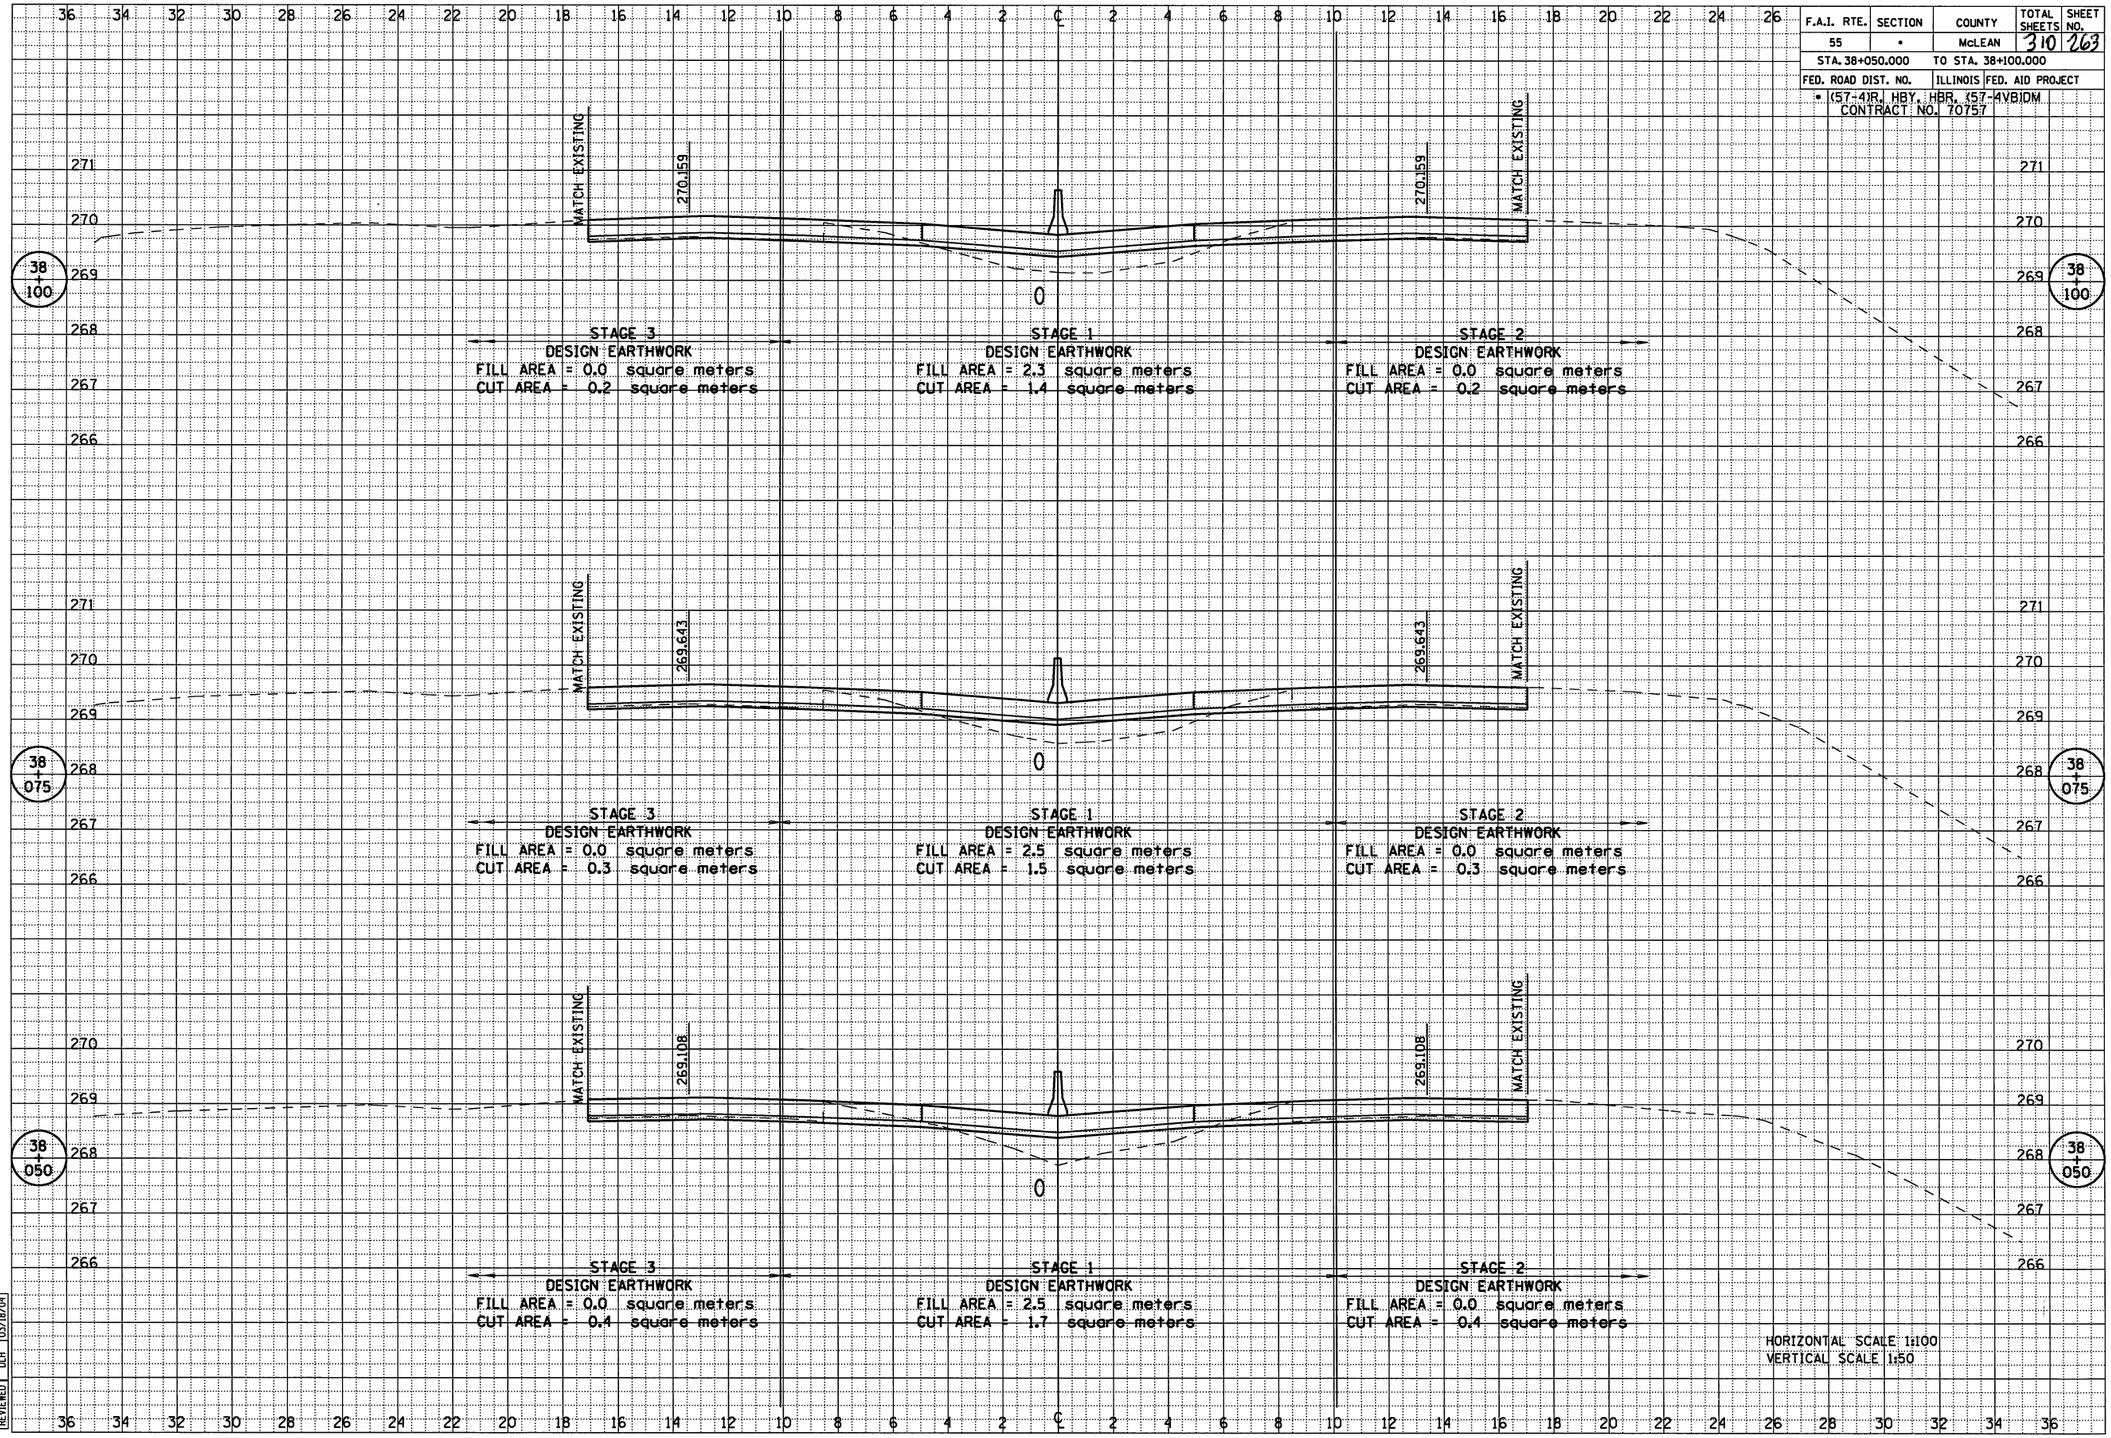

	DATE
BY	
SURVEYED PLOTTED TEMPLATE AREAS AREAS CHECKED	
FINAL SURVEY NOTE BOOK NO.	

	DATE
BY	
SURVEYED PLOTTED TEMPLATE AREAS AREAS CHECKED	
ORIGINAL SURVEY NOTE BOOK NO.	

LAYOUT		04/18/01
DRAWN		04/18/01
REVIEWED	DLH	03/18/04

4/16/2009
#FILE#