F.A.I. RTE.	SECTION	COUNTY	TOTAL SHEETS	SHEET NO.
55	•	McLEAN	310	268
STA. 38+350.000		TO STA. 38+375.000		
FED. ROAD DIST. NO.		ILLINOIS	FED. AID PROJECT	
• (57-4)R, HBY, HBR, (57-4VB)DM CONTRACT NO. 70757				

FINAL SURVEY	ORIGINAL SURVEY	BY	DATE
NOTE BOOK	SURVEYED		
NO.	PLOTTED		
	TOPSOIL RATE		
	AREAS		
	AREAS CHECKED		

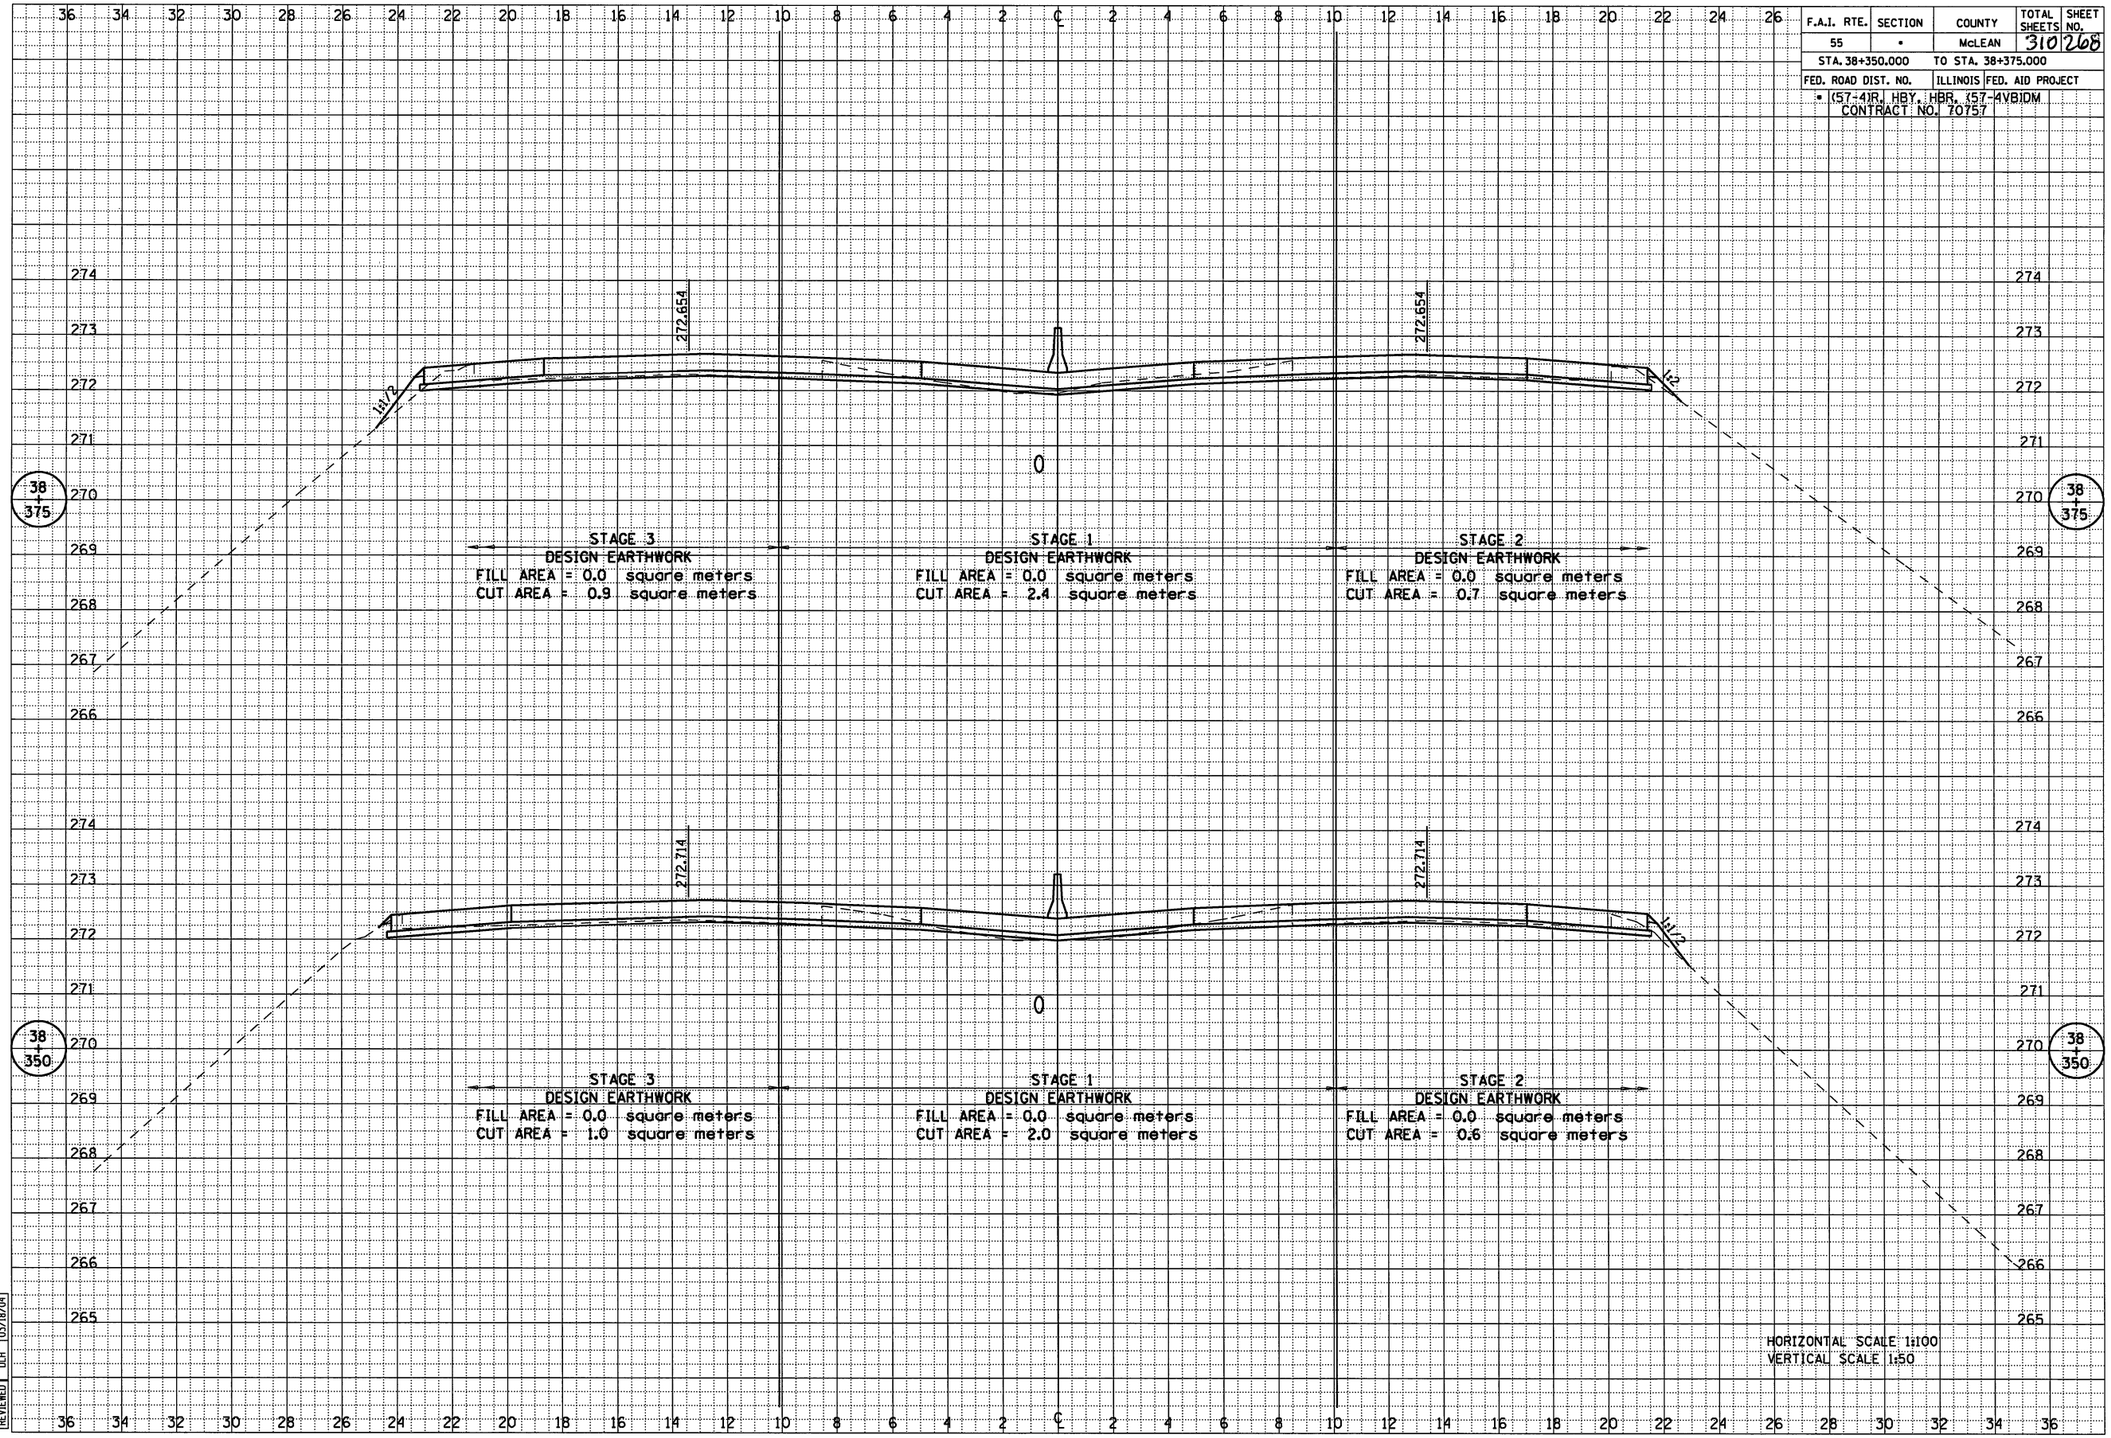

LAYOUT		04/18/01
DRAWN		04/18/01
REVIEWED	DLH	03/18/04

4/16/2009
#FILE#