F.A.I. RTE.	SECTION	COUNTY	TOTAL SHEETS	SHEET NO.
55	•	McLEAN	310	272
STA. 38+575.000		TO STA. 38+625.000		
FED. ROAD DIST. NO.		ILLINOIS FED. AID PROJECT		
• (57-4)R, HBY, HBR, (57-4VB)DM CONTRACT NO. 70757				

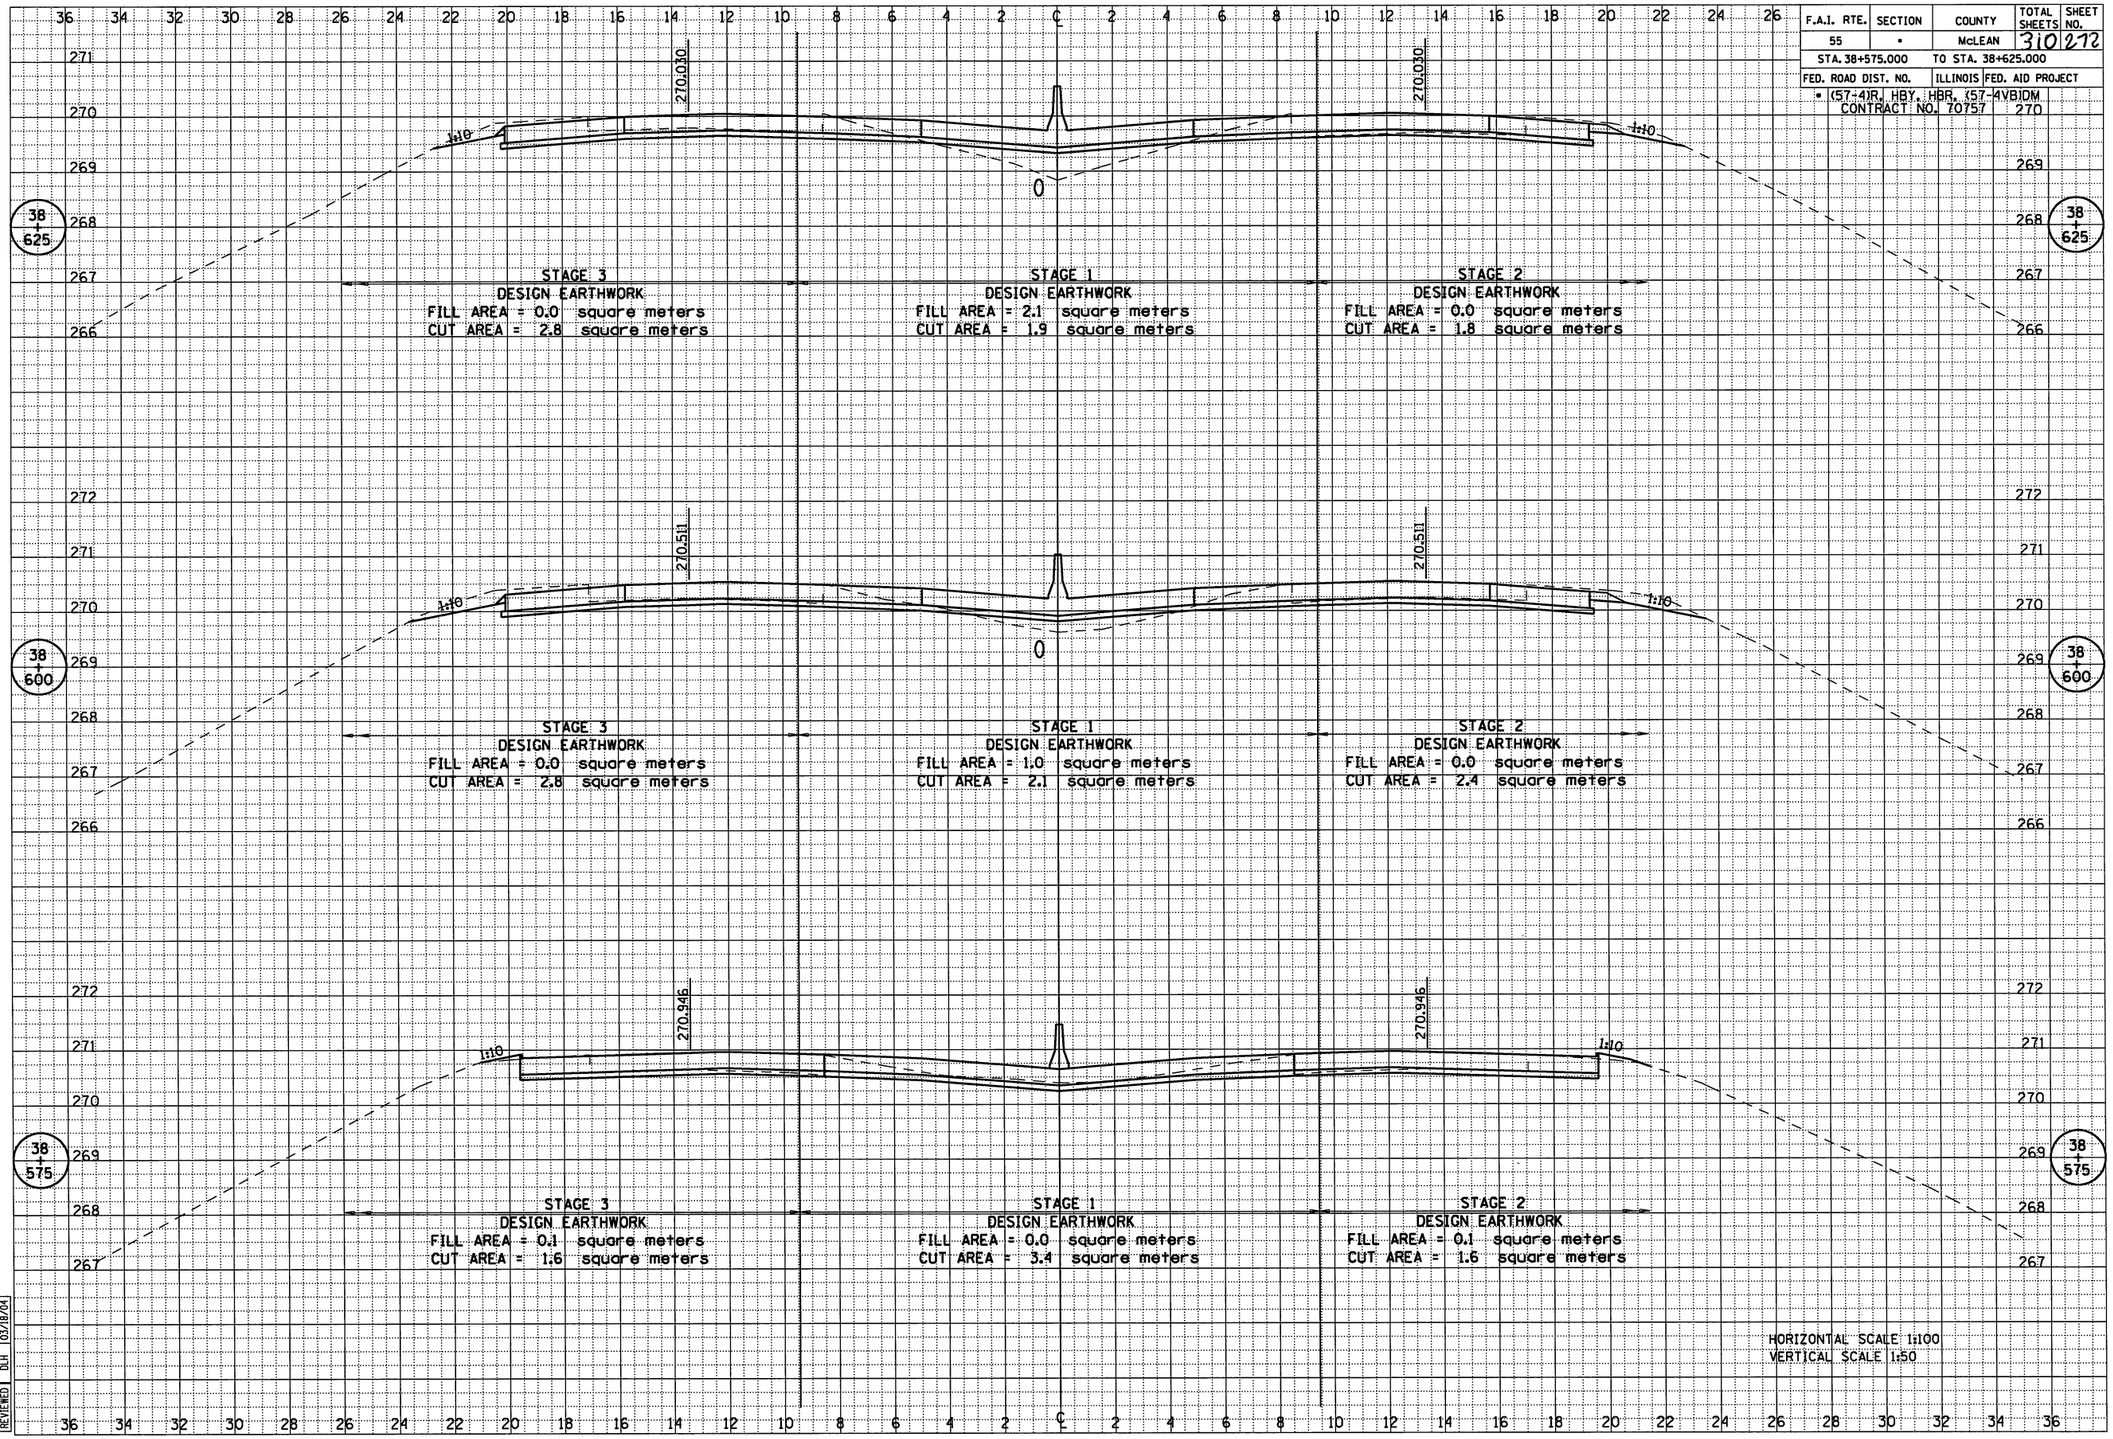

FINAL SURVEY — NOTE BOOK — NO. — BY — DATE
SURVEYED
PLOTTED
PLOTTED
AREAS
AREAS CHECKED

ORIGINAL SURVEY — NOTE BOOK — NO. — BY — DATE
SURVEYED
PLOTTED
PLOTTED
AREAS
AREAS CHECKED

LAYOUT		04/18/01
DRAWN		04/18/01
REVIEWED	DLH	03/18/04

4/16/2009
#FILE#