F.A.I. RTE.	SECTION	COUNTY	TOTAL SHEETS	SHEET NO.
55	•	McLEAN	310	274
STA. 38+725.000		TO STA. 38+775.000		
FED. ROAD DIST. NO.		ILLINOIS	FED. AID PROJECT	
• (57-4)R, HBY, HBR, (57-4VB)DM CONTRACT NO. 70757				

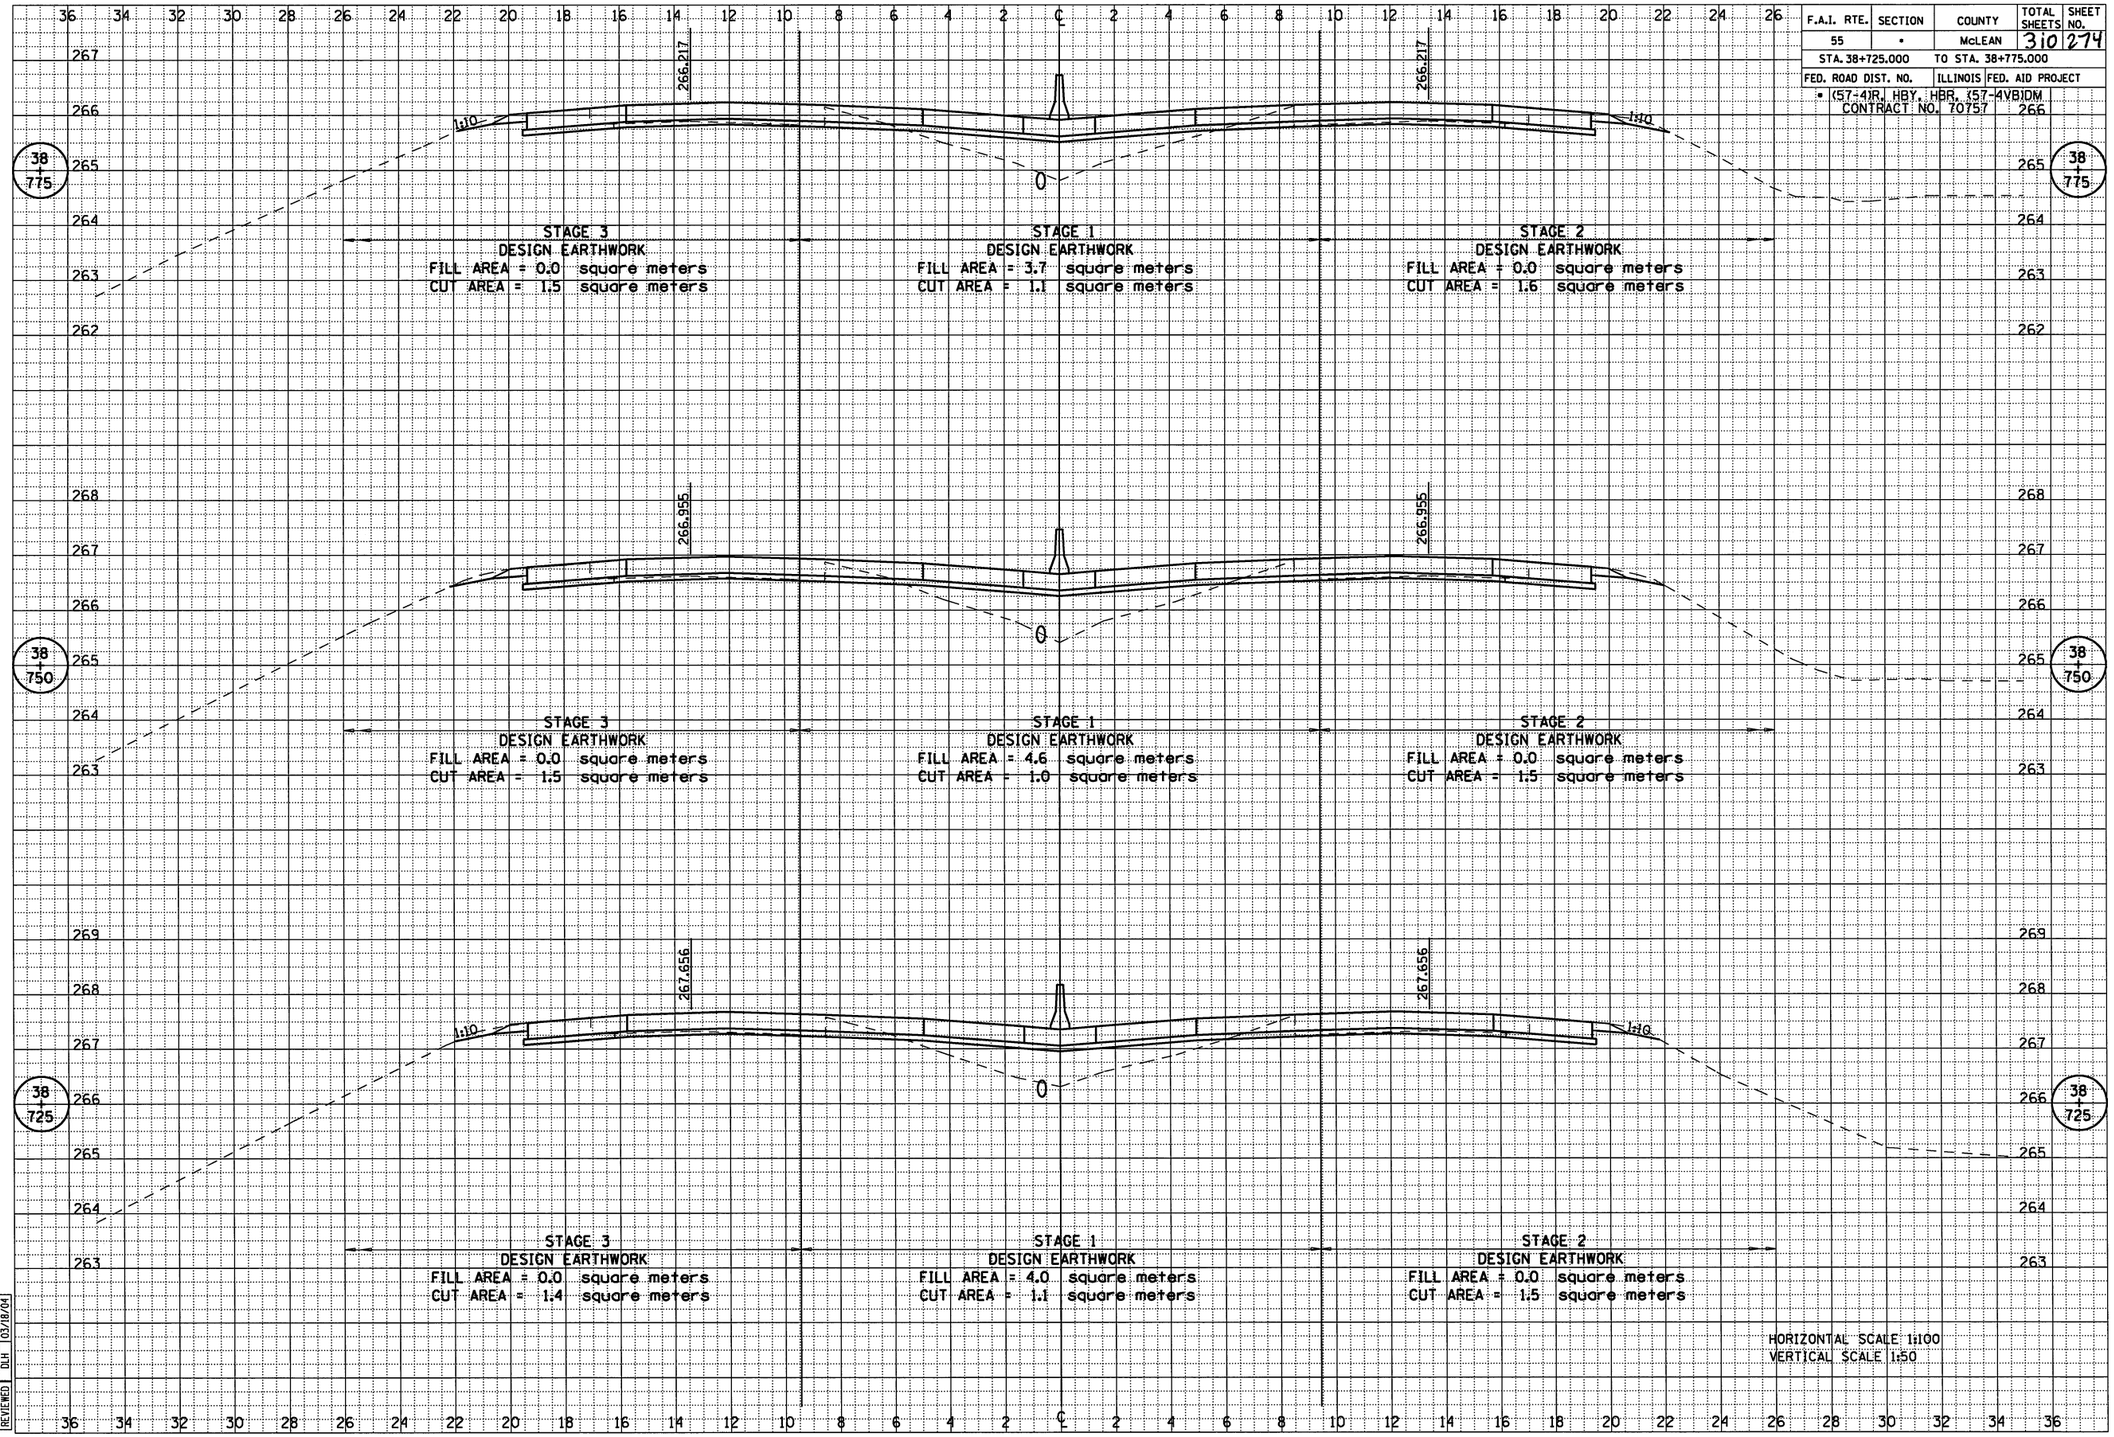

FINAL SURVEY	BY	DATE
SURVEYED		
PLOTTED		
NOTE BOOK TEMPLATE		
AREAS		
NO. AREAS CHECKED		

ORIGINAL SURVEY	BY	DATE
SURVEYED		
PLOTTED		
NOTE BOOK TEMPLATE		
AREAS		
NO. AREAS CHECKED		

LAYOUT		01/18/01
DRAWN		01/18/01
REVIEWED	DLH	03/18/04

4/16/2009
#FILE#