| F.A.I. RTE. | SECTION | COUNTY | TOTAL SHEETS | SHEET NO. |
|---|---|---|---|---|
| 55 | • | McLEAN | 310 | 283 |
| STA. 39+400.000 | | TO STA. 39+450.000 | | |
| FED. ROAD DIST. NO. | | ILLINOIS | FED. AID PROJECT | |
| • (57-4)R, HBY, HBR, (57-4VB)DM CONTRACT NO. 70757 | | | | |

| FINAL SURVEY | SURFACED | BY | DATE |
|---|---|---|---|
| NOTE BOOK | PLOTTED | | |
| NO. | TEMPLATE | | |
| | AREAS | | |
| | AREAS CHECKED | | |

| ORIGINAL SURVEY | SURFACED | BY | DATE |
|---|---|---|---|
| NOTE BOOK | PLOTTED | | |
| NO. | TEMPLATE | | |
| | AREAS | | |
| | AREAS CHECKED | | |

| | | |
|---|---|---|
| LAYOUT | | 04/18/01 |
| DRAWN | | 04/18/01 |
| REVISED | DLH | 02/18/04 |
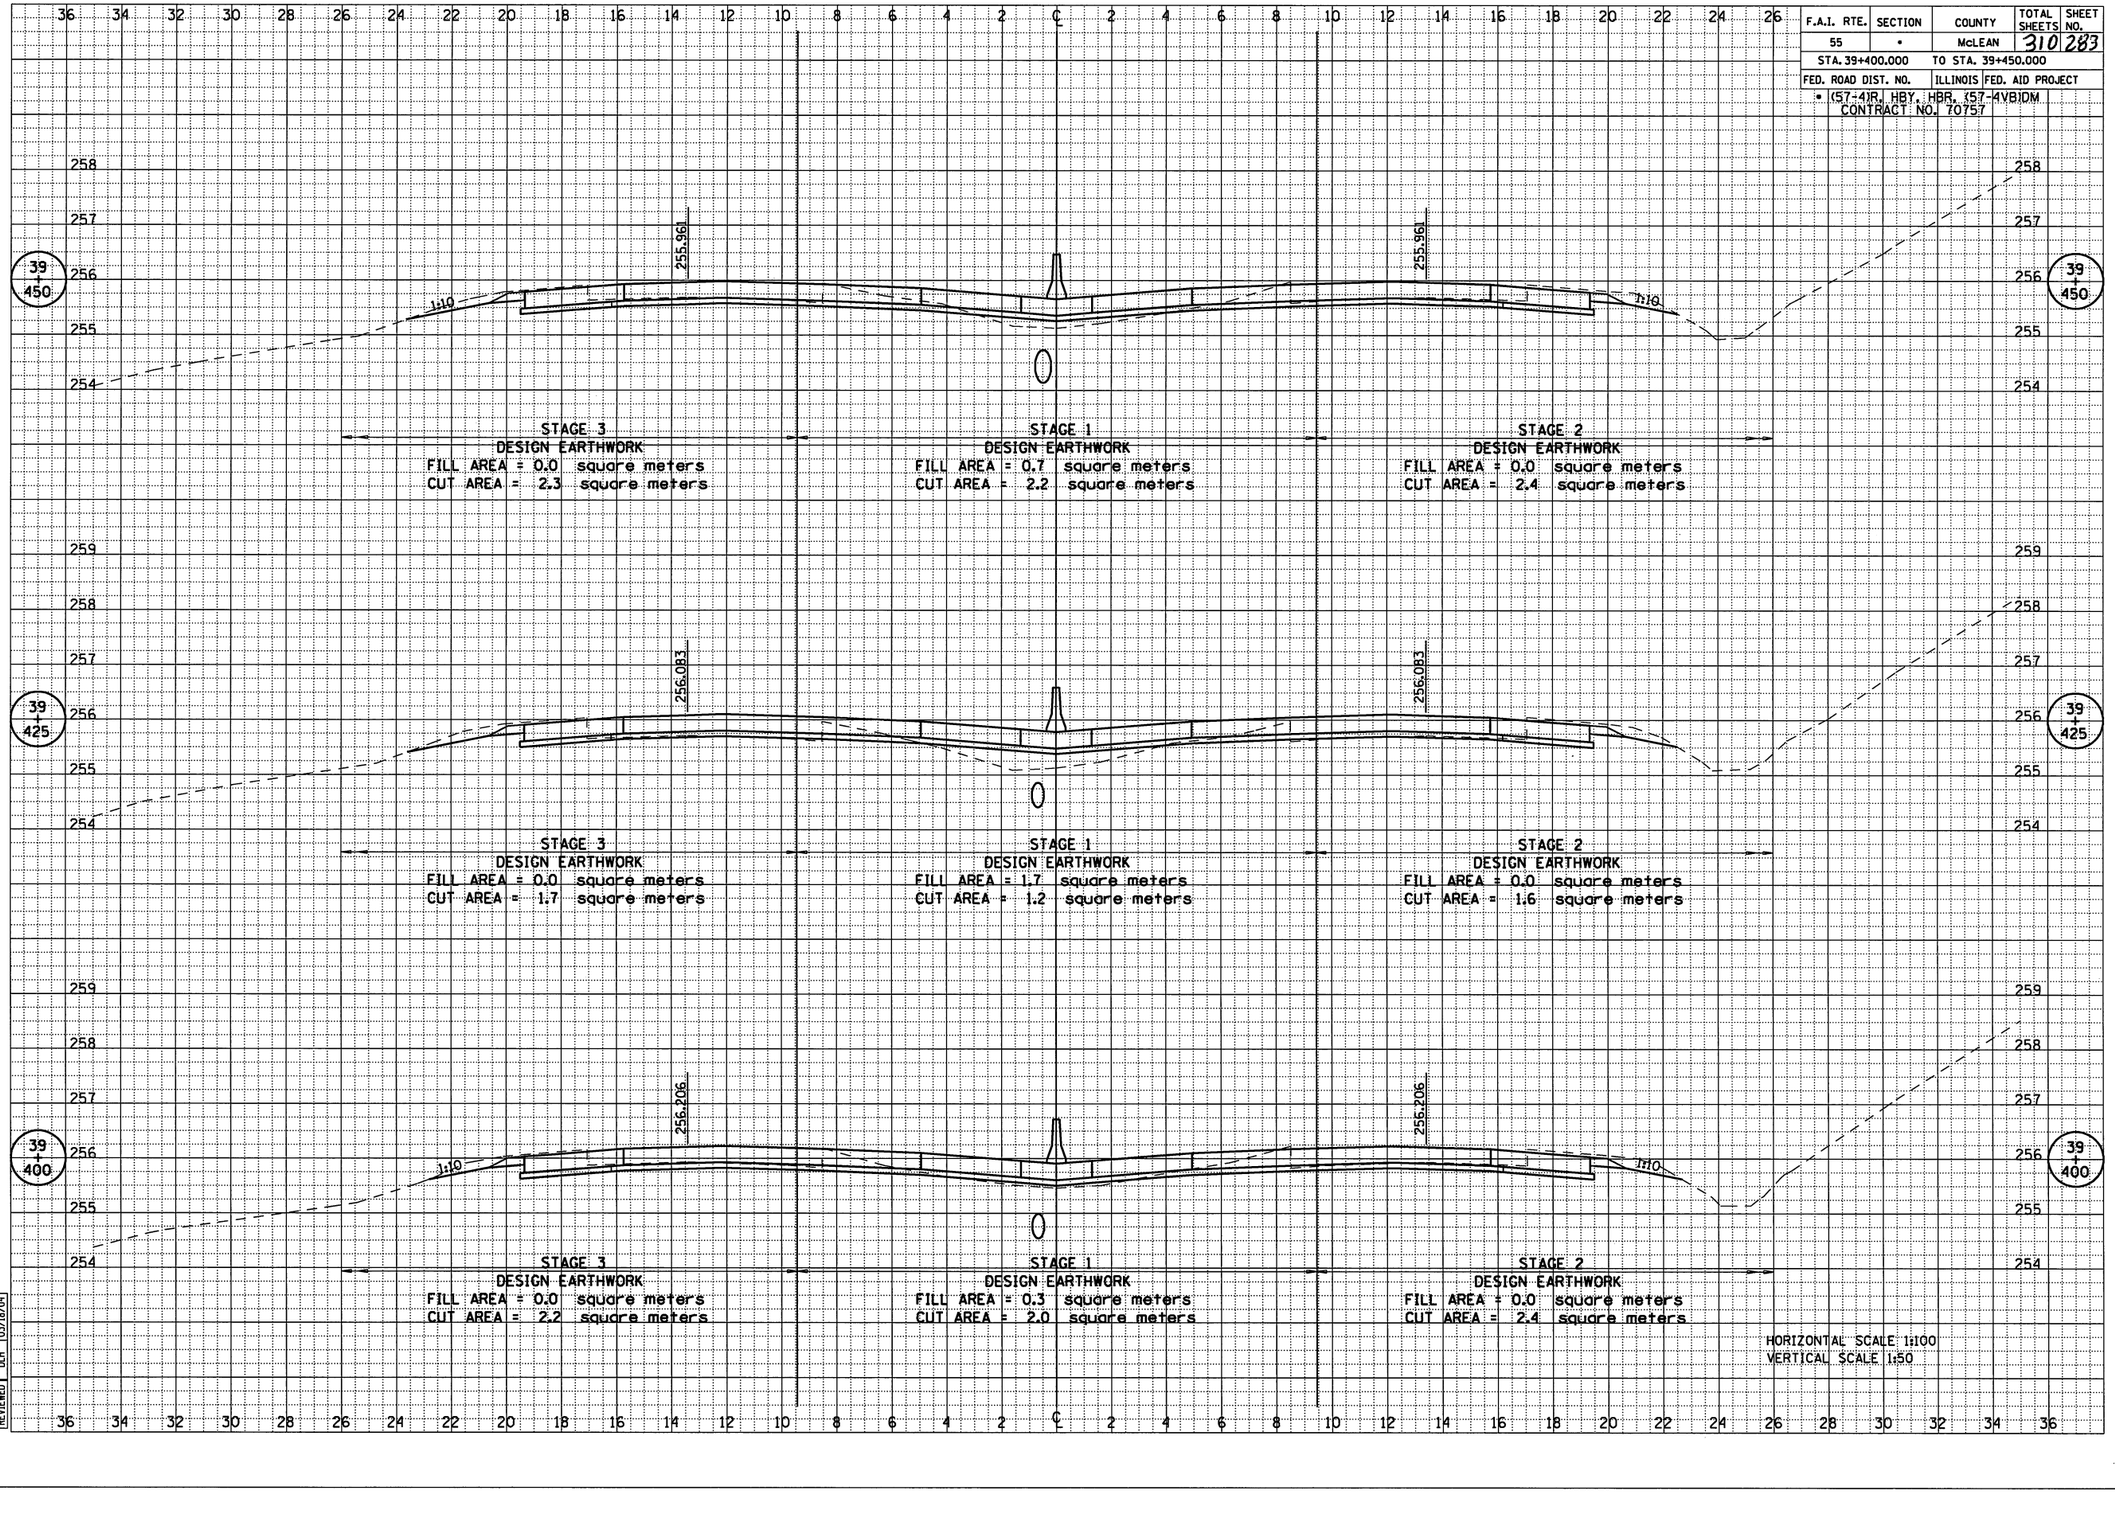
4/16/2009
#FILE#