F.A.I. RTE.	SECTION	COUNTY	TOTAL SHEETS	SHEET NO.
55	•	McLEAN	310	285
STA. 39+550.000		TO STA. 39+600.000		
FED. ROAD DIST. NO.		ILLINOIS	FED. AID PROJECT	

• (57-4)R, HBY, HBR, (57-4VB)DM
CONTRACT NO. 70757

FINAL SURVEY — SURVEYED / PLOTTED / TEMPLATE / AREAS CHECKED — BY — DATE
NOTE BOOK — NO.

ORIGINAL SURVEY — SURVEYED / PLOTTED / TEMPLATE / AREAS CHECKED — BY — DATE
NOTE BOOK — NO.

LAYOUT		04/18/01
DRAWN		04/18/01
REVIEWED	DLH	02/18/04
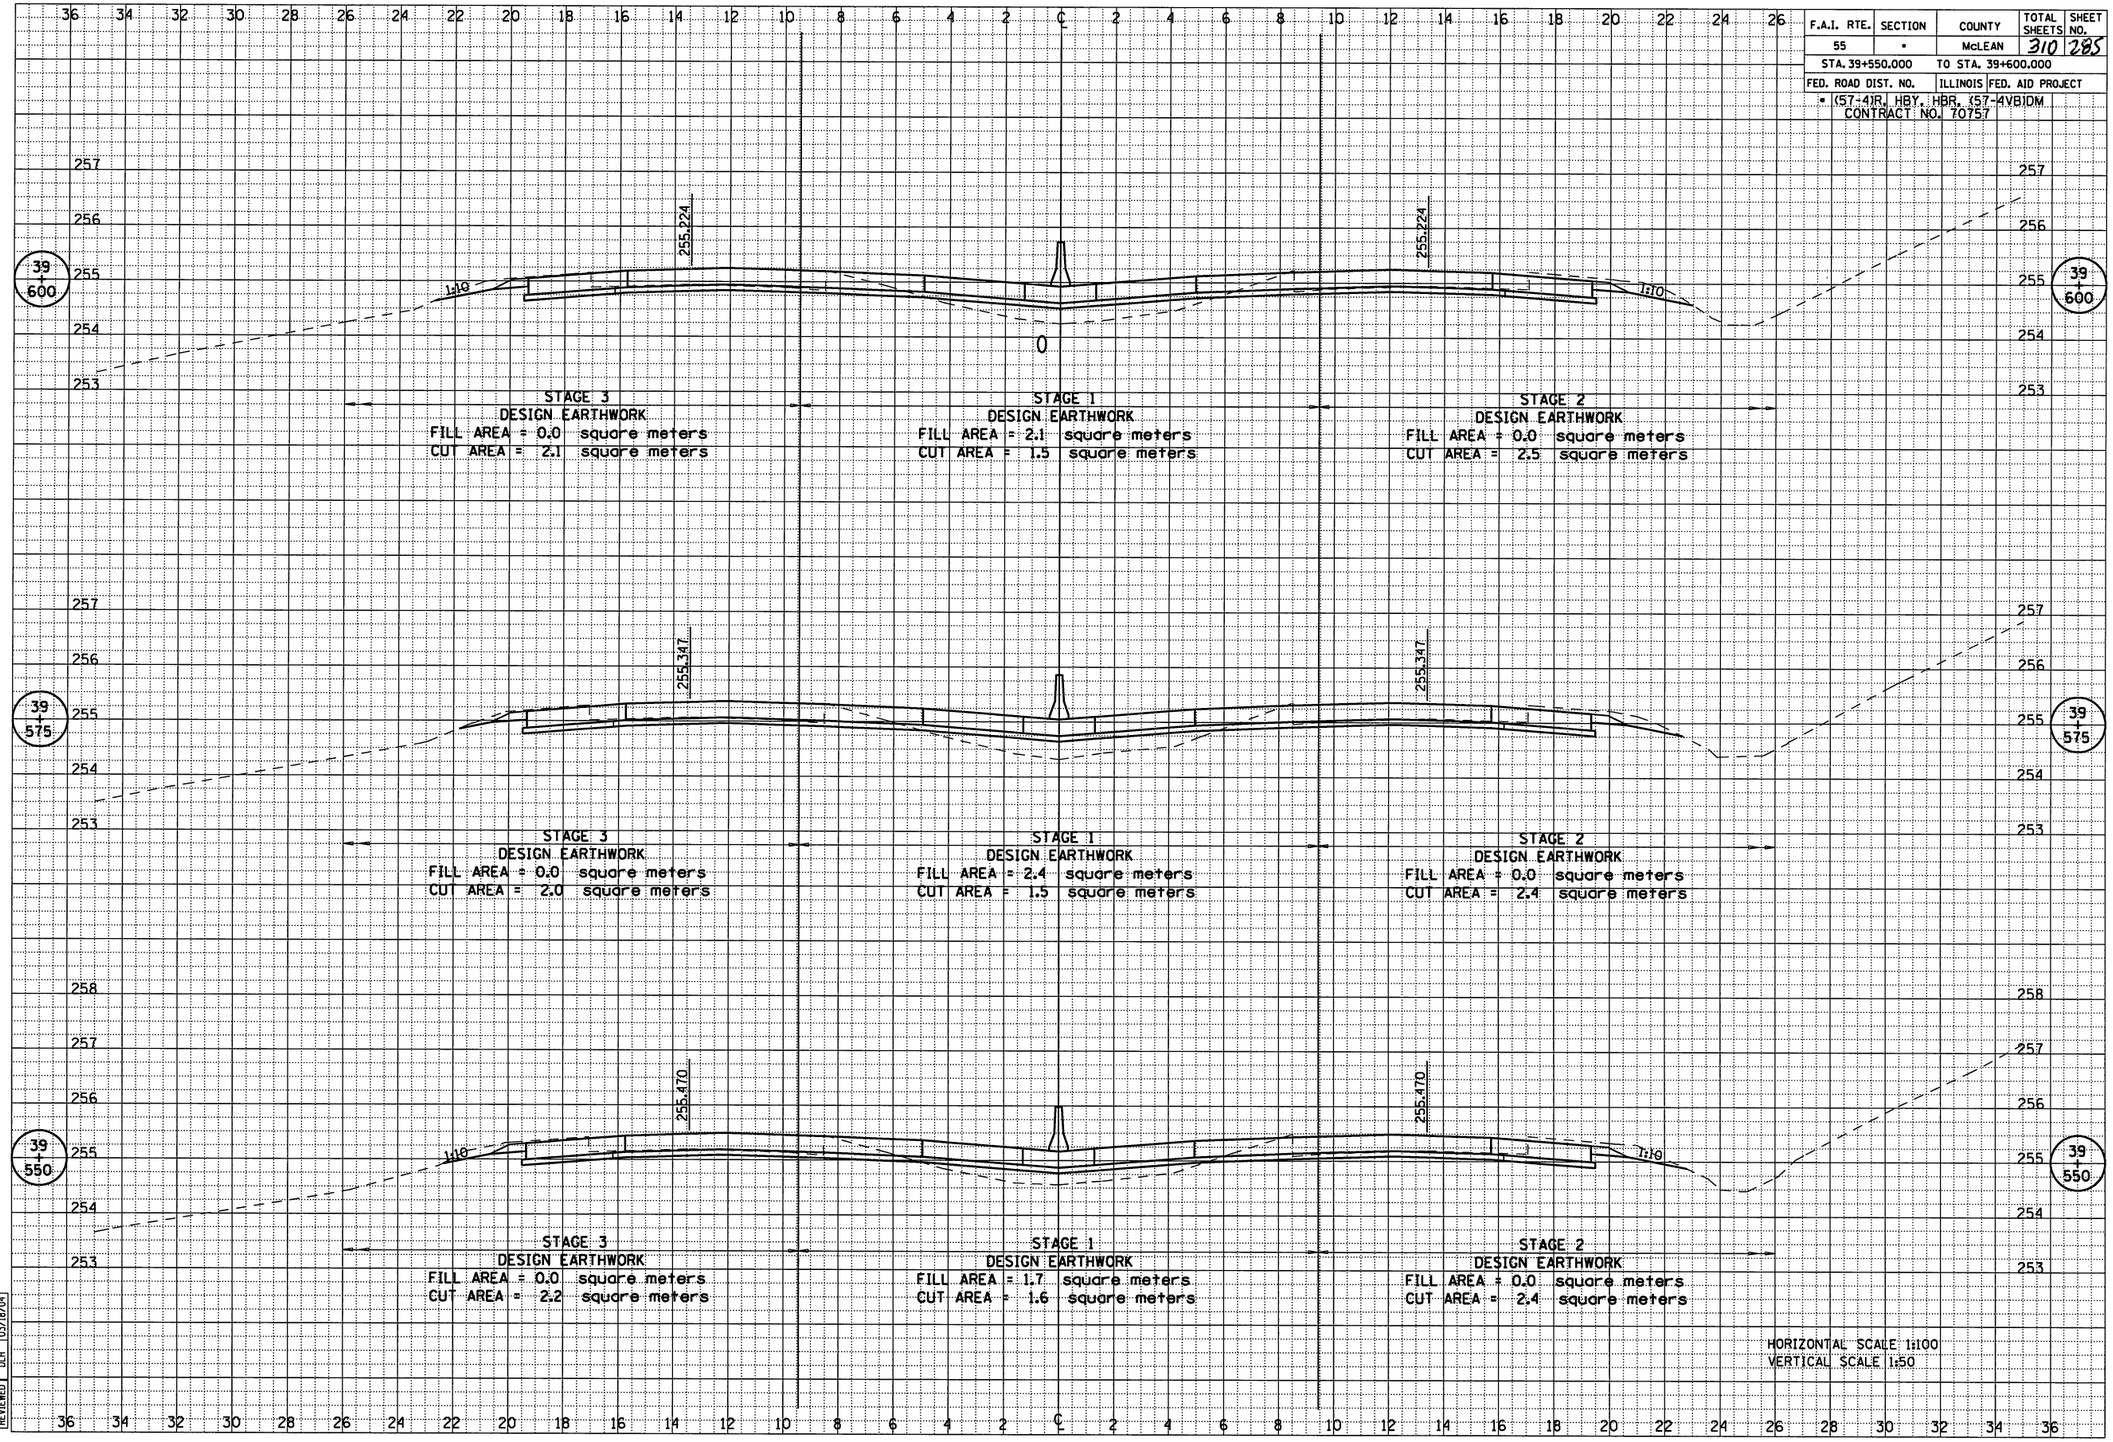
4/16/2009
#FILE#