F.A.I. RTE.	SECTION	COUNTY	TOTAL SHEETS	SHEET NO.
55	•	McLEAN	310	286
STA. 39+625.000		TO STA. 39+675.000		
FED. ROAD DIST. NO.		ILLINOIS	FED. AID PROJECT	

• (57-4)R, HBY, HBR, (57-4VB)DM
CONTRACT NO. 70757

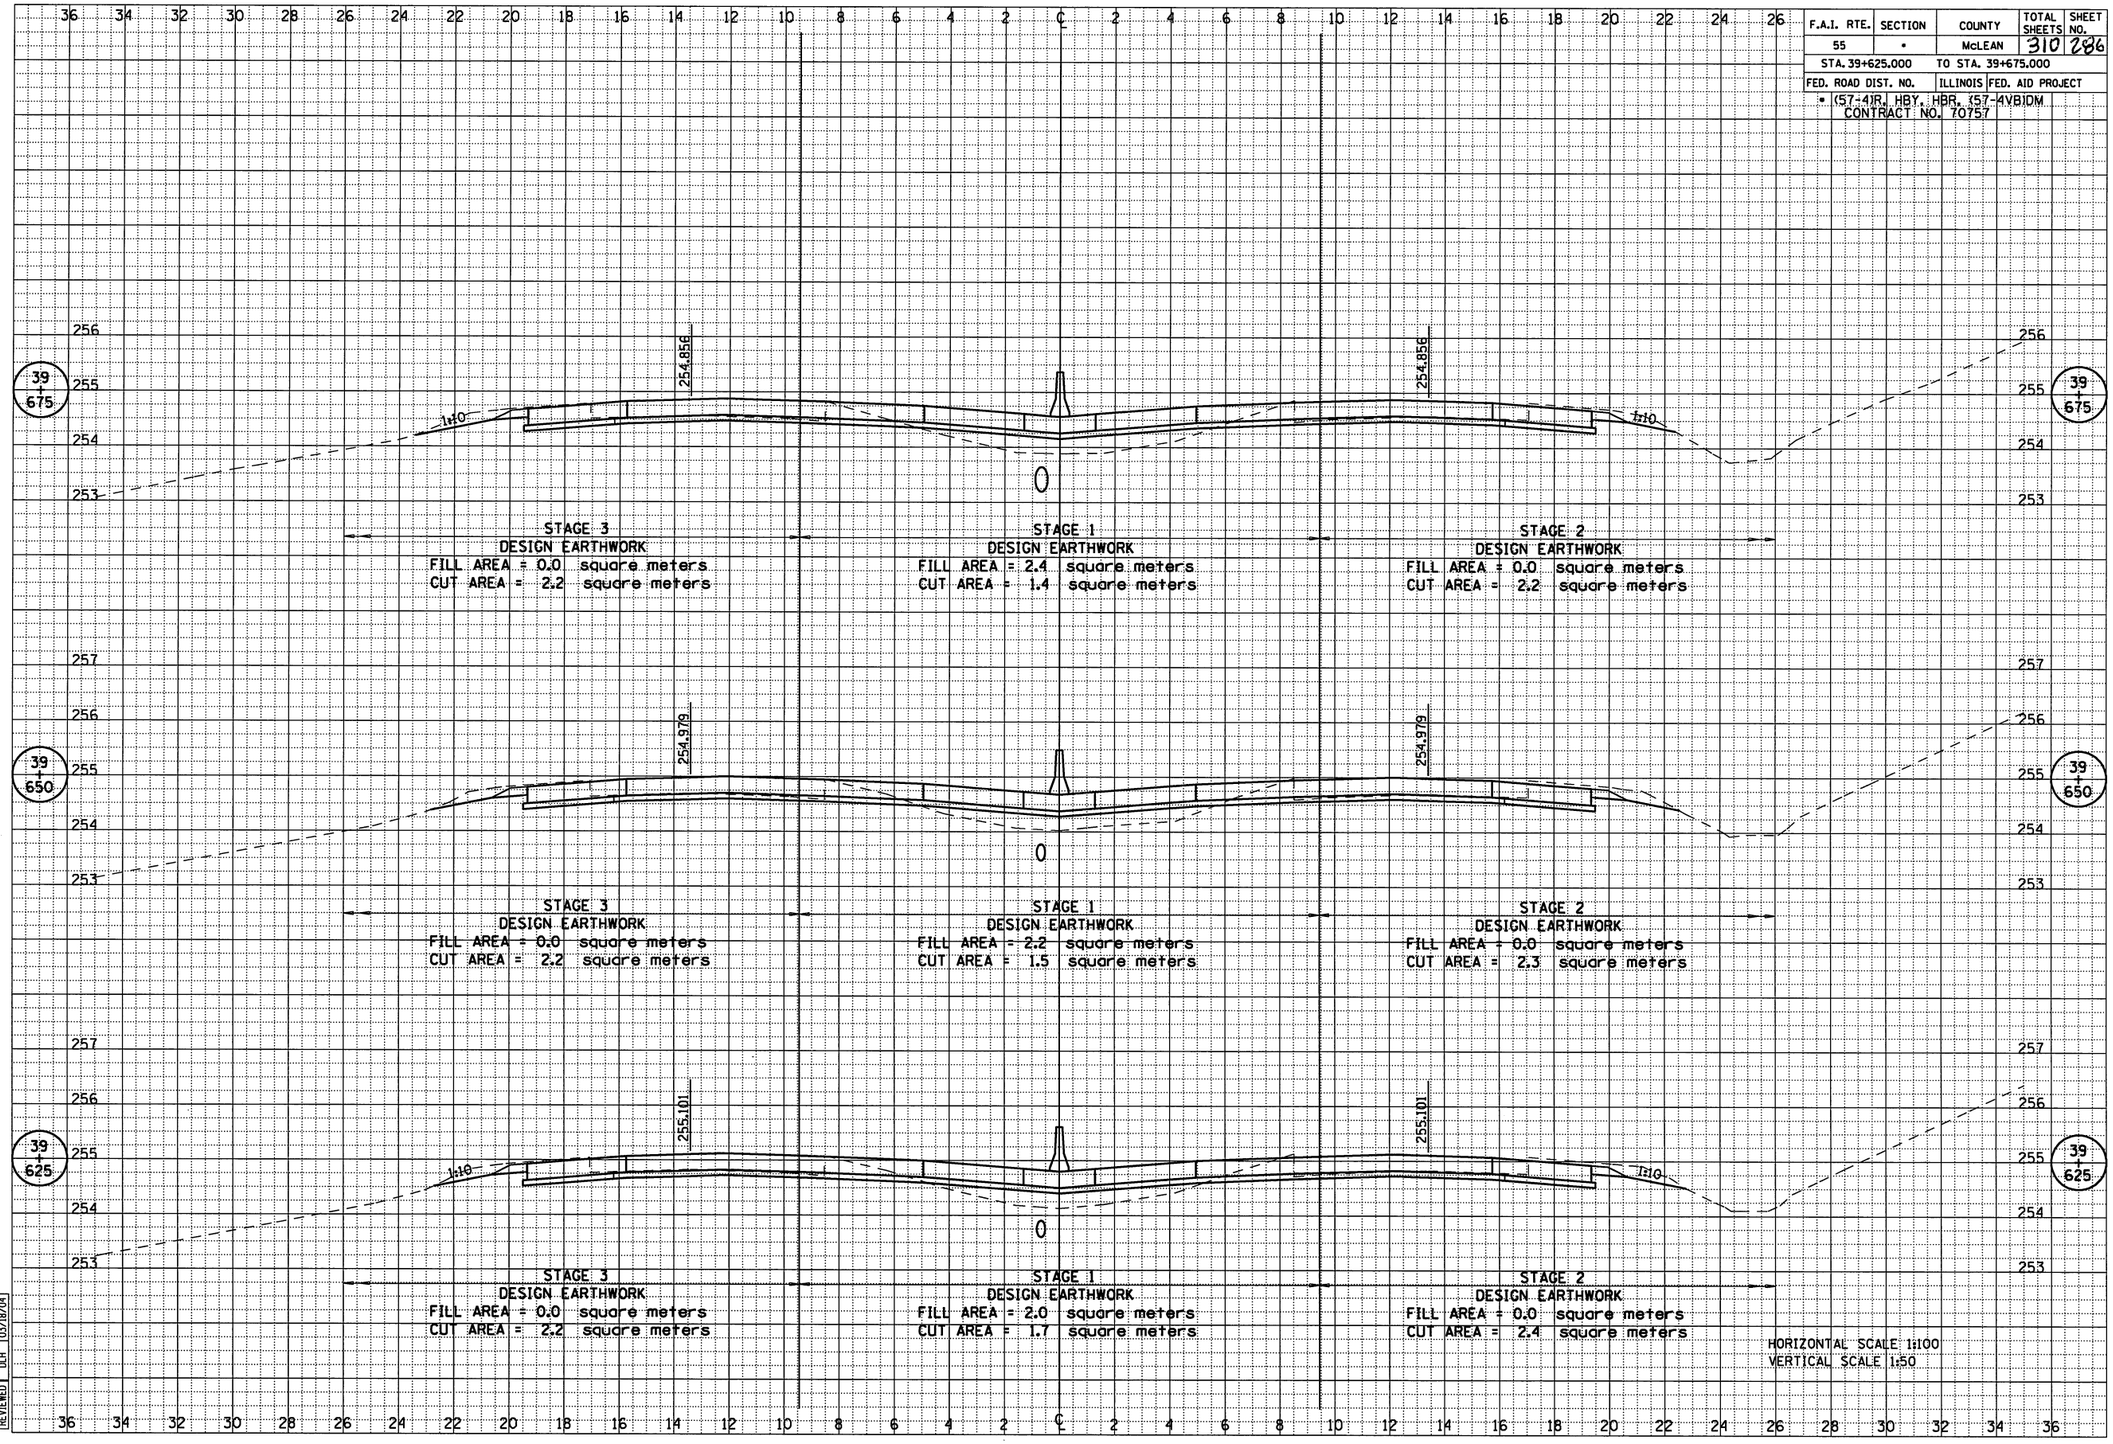

FINAL SURVEY		BY	DATE
NOTE BOOK	SURVEYED		
NO.	PLOTTED		
	TEMPLATE		
	AREAS		
	AREAS CHECKED		

ORIGINAL SURVEY		BY	DATE
NOTE BOOK	SURVEYED		
NO.	PLOTTED		
	TEMPLATE		
	AREAS		
	AREAS CHECKED		

LAYOUT		04/18/01
DRAWN		04/18/01
REVIEWED	DLH	03/18/04

4/16/2009
$FILE$