F.A.I. RTE.	SECTION	COUNTY	TOTAL SHEETS	SHEET NO.
55	•	McLEAN	310	289
STA. 39+850.000		TO STA. 39+900.000		
FED. ROAD DIST. NO.		ILLINOIS	FED. AID PROJECT	
• (57-4)R, HBY, HBR, (57-4VB)DM CONTRACT NO. 70757				

FINAL SURVEY — NOTE BOOK — NO. — SURVEYED — PLOTTED — TEMPLATE — AREAS — AREAS CHECKED — BY — DATE

ORIGINAL SURVEY — NOTE BOOK — NO. — SURVEYED — PLOTTED — TEMPLATE — AREAS — AREAS CHECKED — BY — DATE

LAYOUT — DRAWN — REVIEWED — DLH — 04/18/01 — 04/18/01 — 03/18/04

4/16/2009
FILE

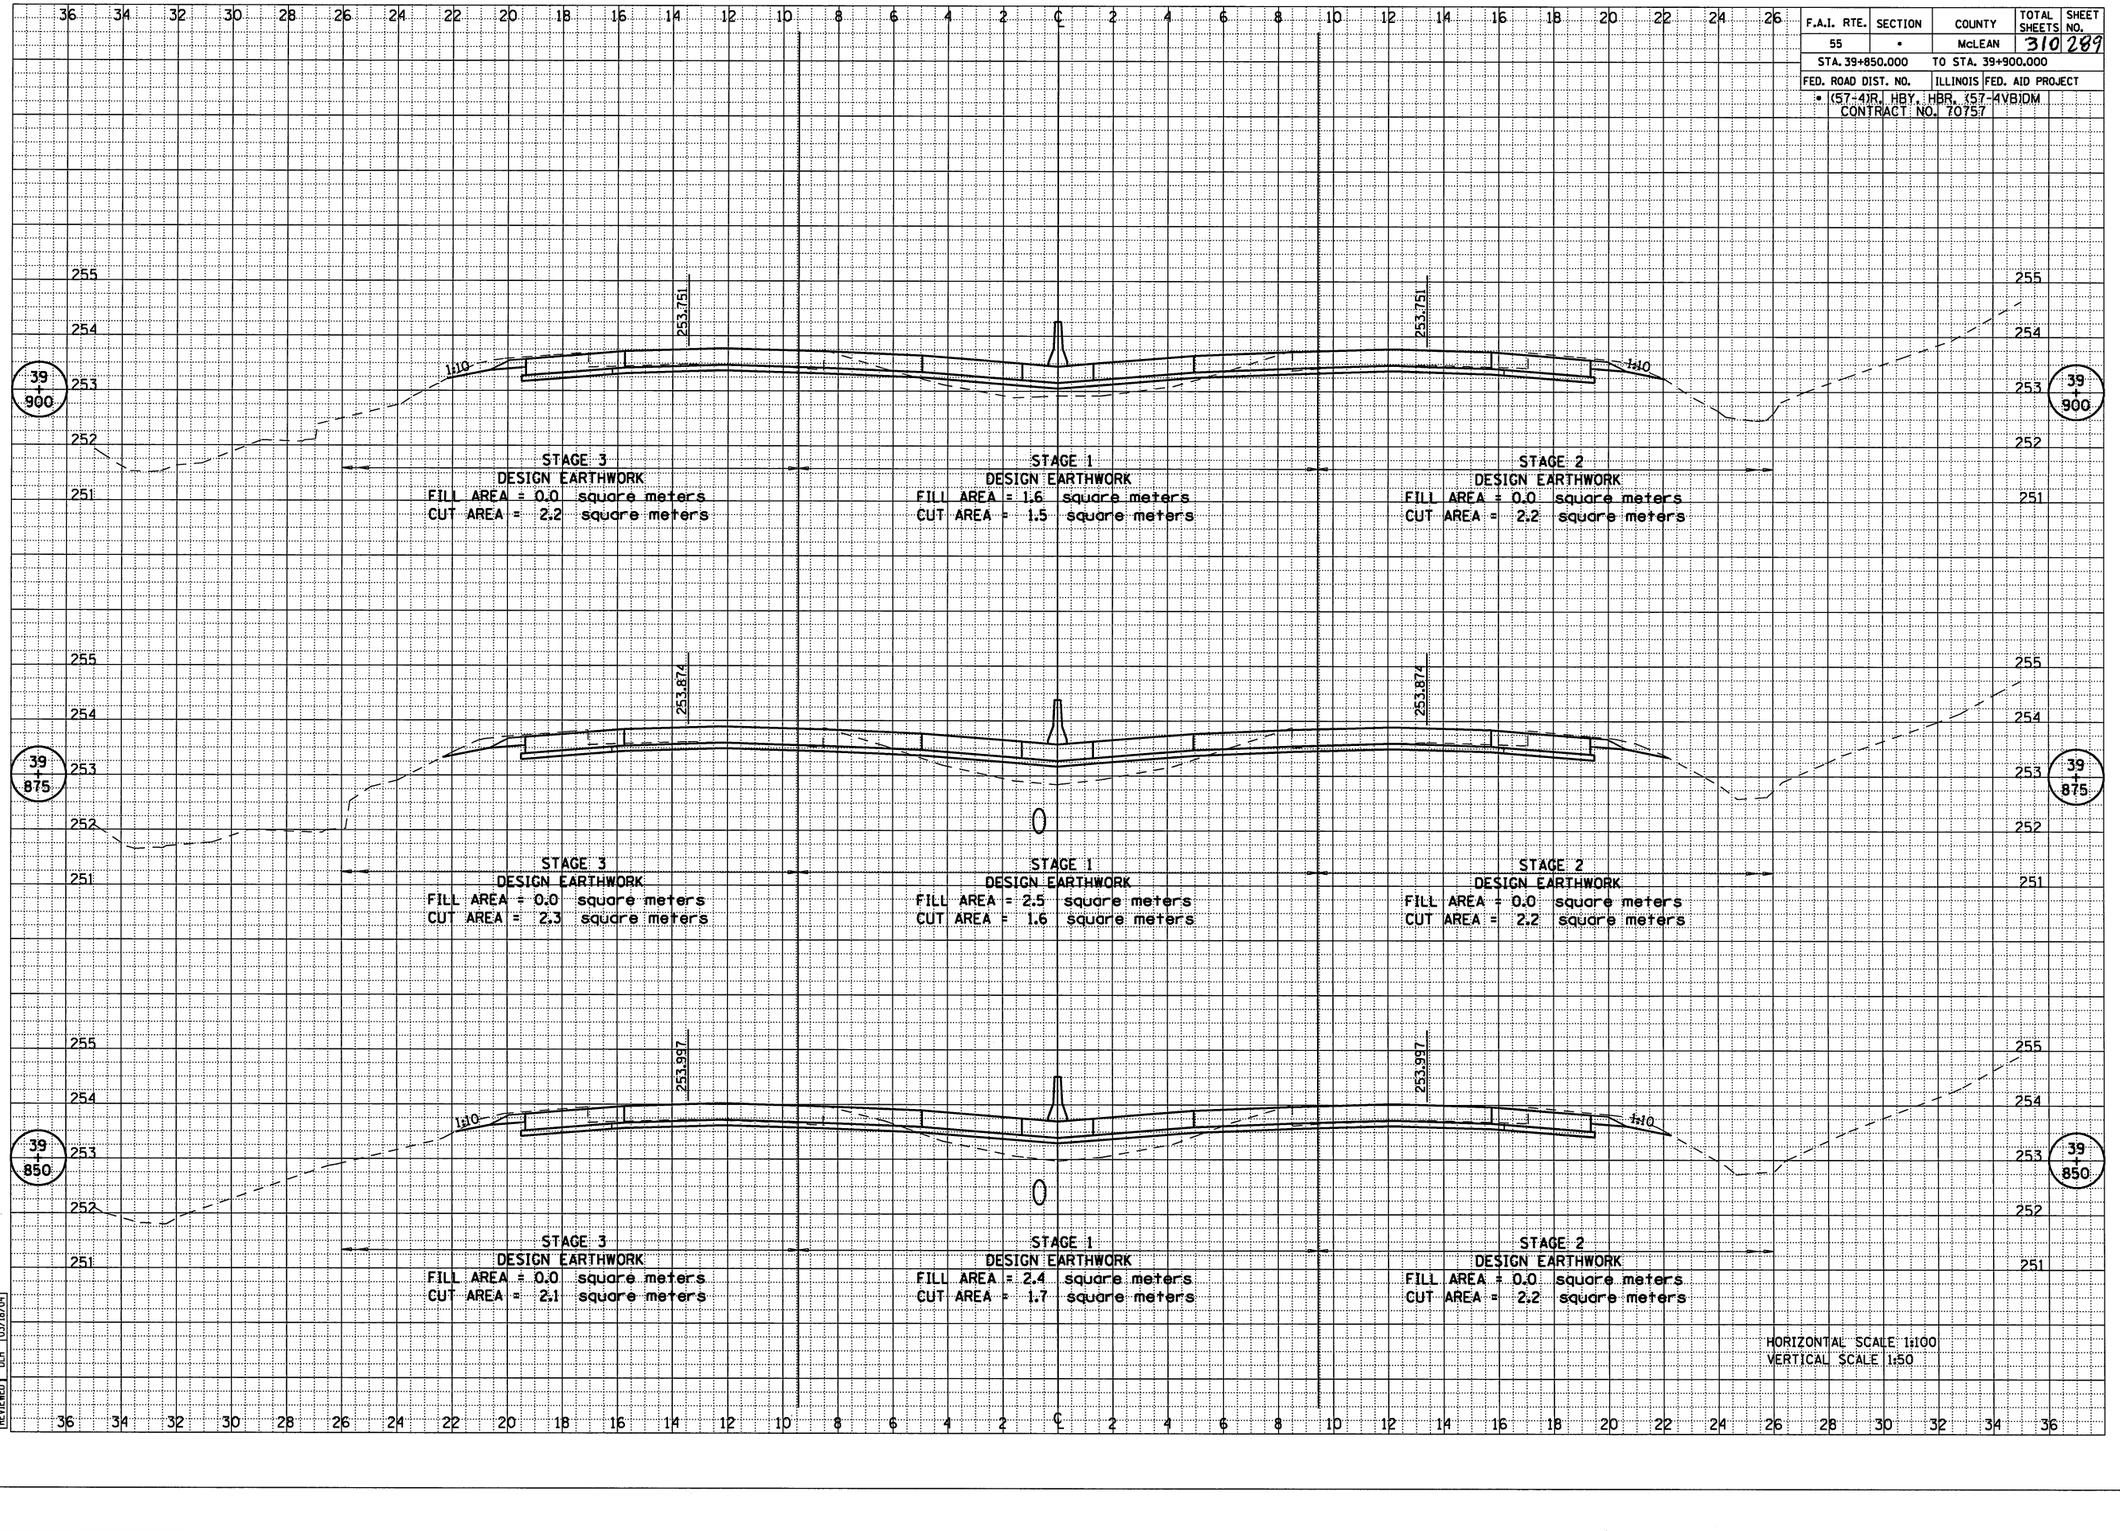

STAGE 3
DESIGN EARTHWORK
FILL AREA = 0.0 square meters
CUT AREA = 2.2 square meters

STAGE 1
DESIGN EARTHWORK
FILL AREA = 1.6 square meters
CUT AREA = 1.5 square meters

STAGE 2
DESIGN EARTHWORK
FILL AREA = 0.0 square meters
CUT AREA = 2.2 square meters

STAGE 3
DESIGN EARTHWORK
FILL AREA = 0.0 square meters
CUT AREA = 2.3 square meters

STAGE 1
DESIGN EARTHWORK
FILL AREA = 2.5 square meters
CUT AREA = 1.6 square meters

STAGE 2
DESIGN EARTHWORK
FILL AREA = 0.0 square meters
CUT AREA = 2.2 square meters

STAGE 3
DESIGN EARTHWORK
FILL AREA = 0.0 square meters
CUT AREA = 2.1 square meters

STAGE 1
DESIGN EARTHWORK
FILL AREA = 2.4 square meters
CUT AREA = 1.7 square meters

STAGE 2
DESIGN EARTHWORK
FILL AREA = 0.0 square meters
CUT AREA = 2.2 square meters

HORIZONTAL SCALE 1:100
VERTICAL SCALE 1:50