F.A.I. RTE.	SECTION	COUNTY	TOTAL SHEETS	SHEET NO.
55	*	McLEAN	310	290
STA. 39+925.000		TO STA. 39+975.000		
FED. ROAD DIST. NO.		ILLINOIS	FED. AID PROJECT	
* (57-4)RJ, HBY, HBR, (57-4VB)DM CONTRACT NO. 70757				

ORIGINAL SURVEY	SURVEYED	BY	DATE
FINAL SURVEY	PLOTTED		
NOTE BOOK	TRIANGULATE		
NO.	AREAS		
	AREAS CHECKED		

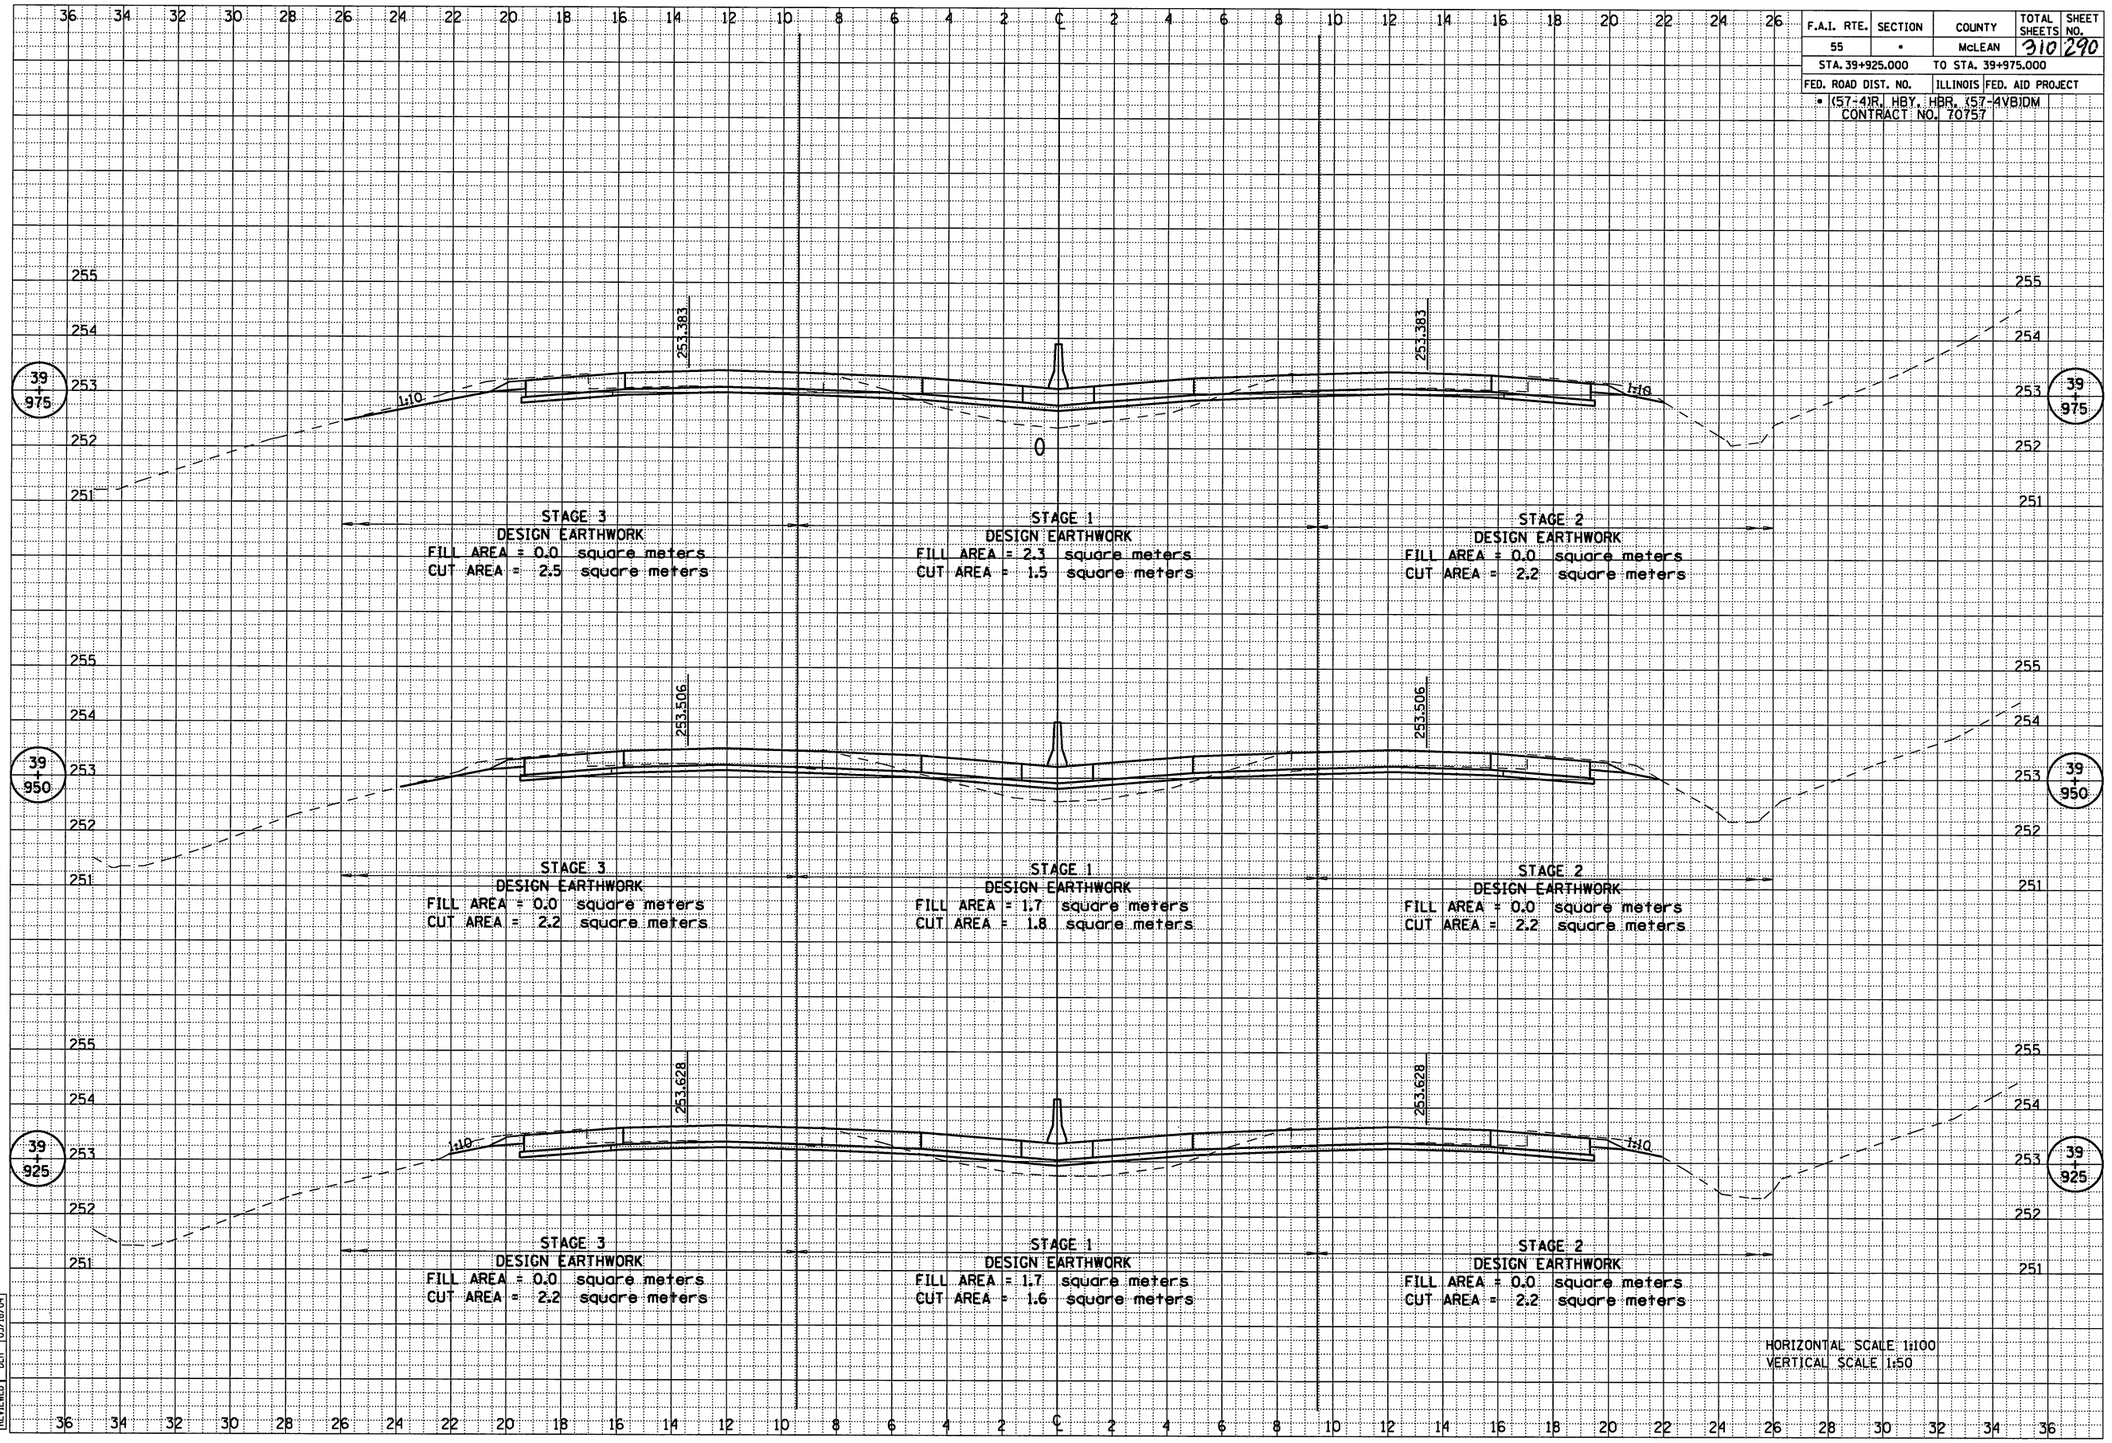

LAYOUT		04/18/01
DRAWN		04/18/01
REVIEWED	DLH	03/18/04

4/16/2009
$FILE$