F.A.I. RTE.	SECTION	COUNTY	TOTAL SHEETS	SHEET NO.
55	•	McLEAN	310	293
STA. 40+150.000		TO STA. 40+200.000		
FED. ROAD DIST. NO.		ILLINOIS	FED. AID PROJECT	
• (57-4)R, HBY, HBR, (57-4VB)DM CONTRACT NO. 70757				

FINAL SURVEY — NOTE BOOK — NO. — SURVEYED — PLOTTED — TEMPLATE — AREAS — AREAS CHECKED — BY — DATE

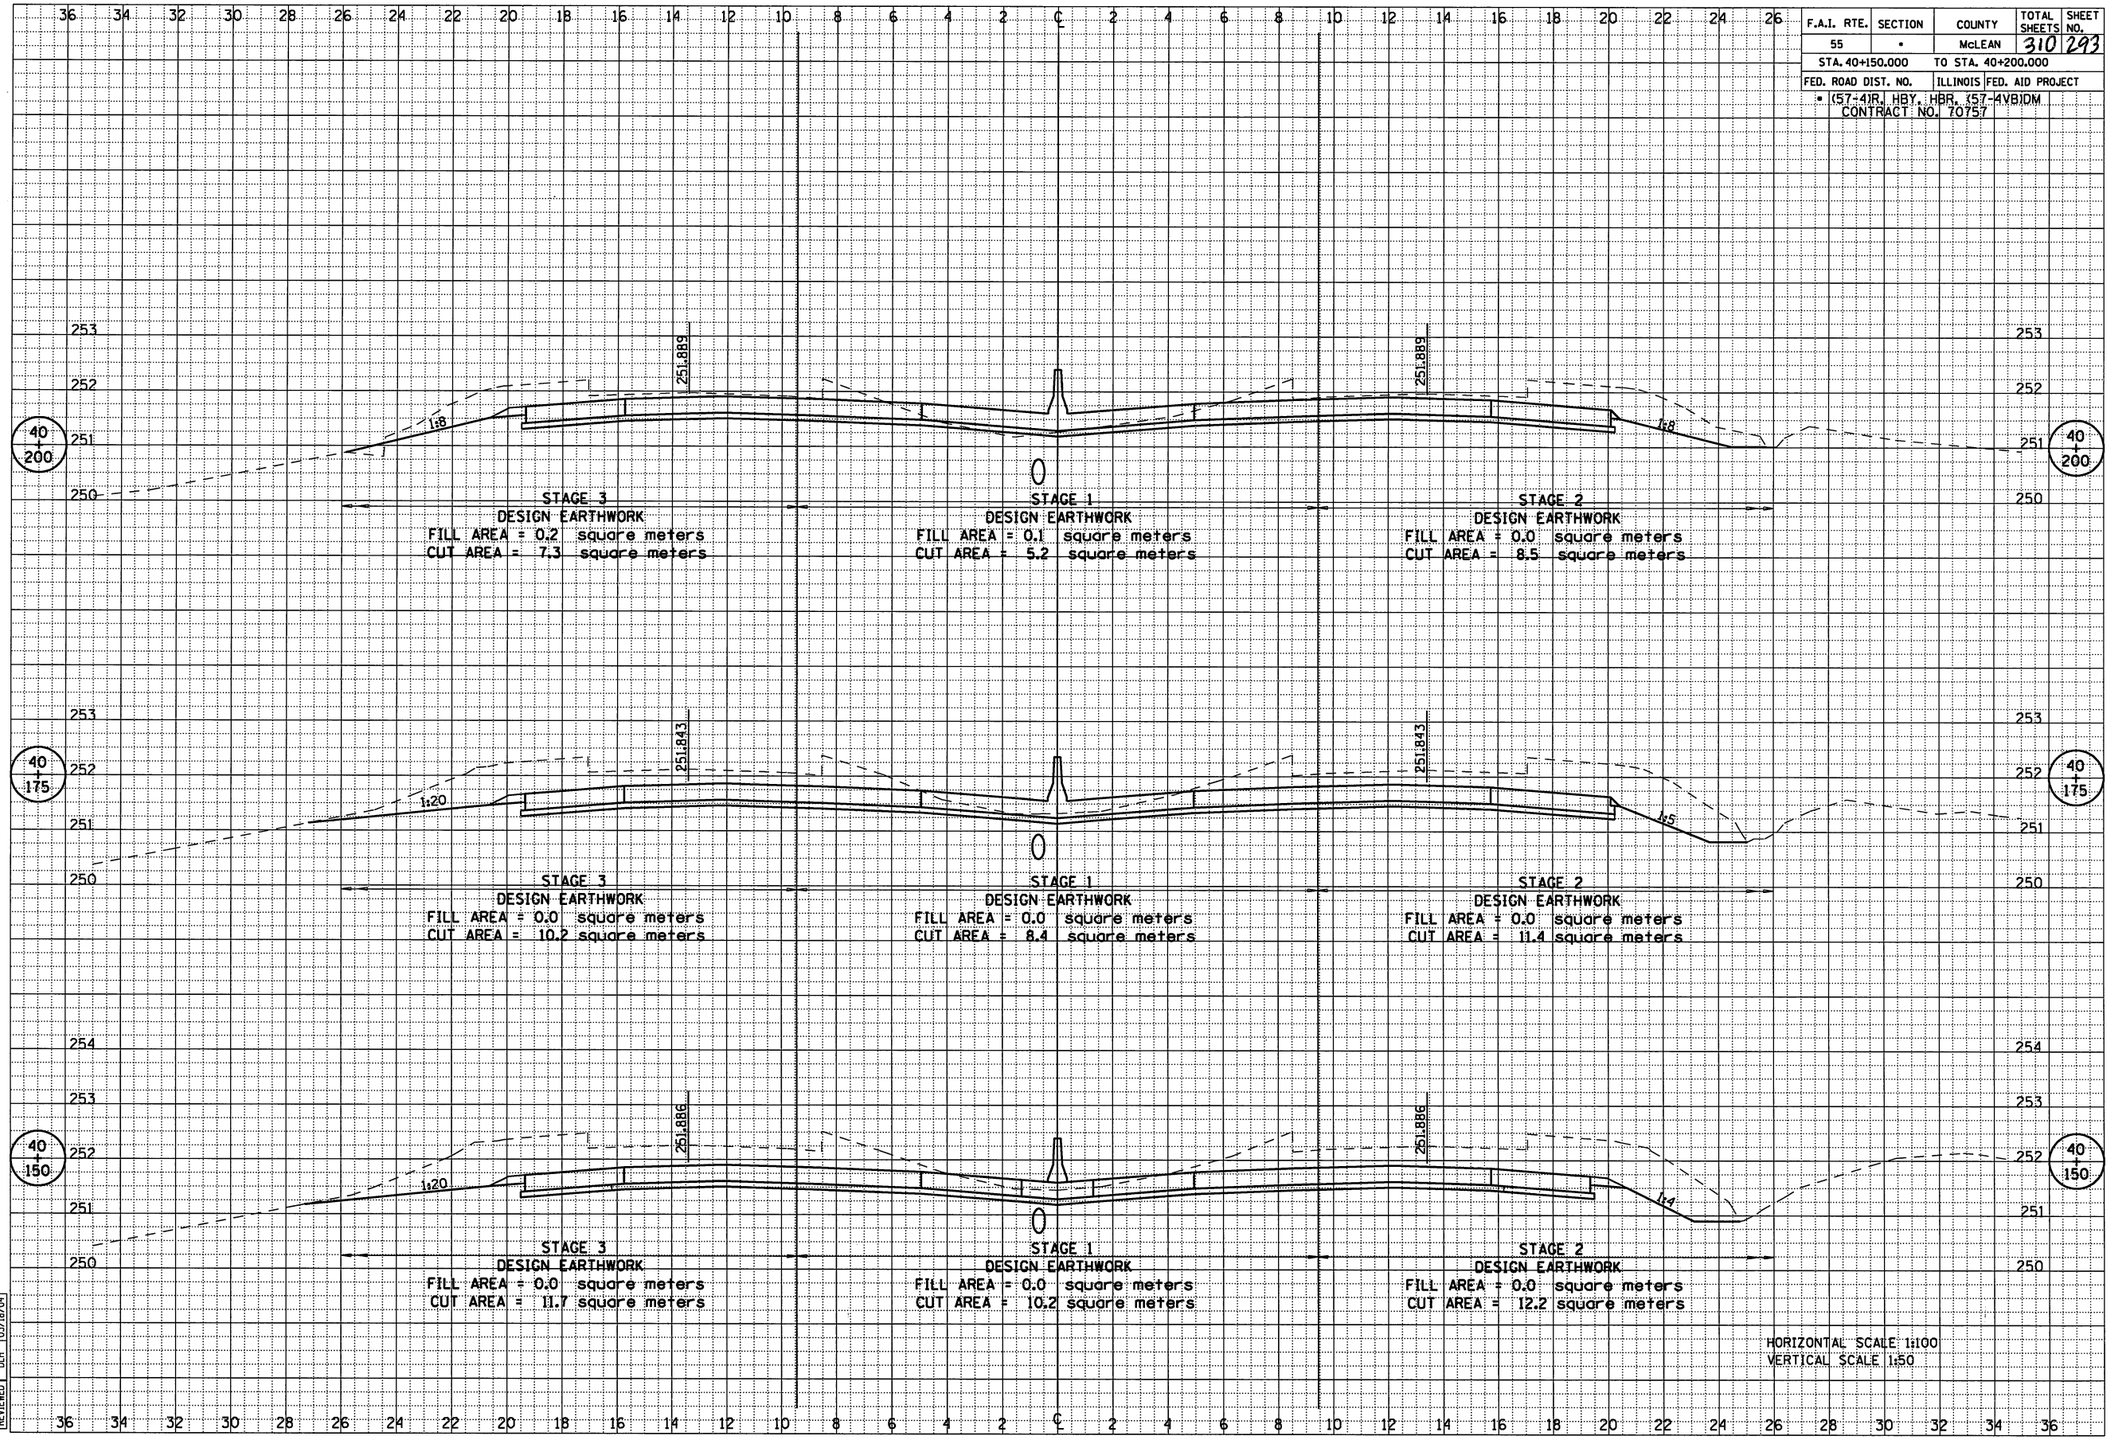

HORIZONTAL SCALE 1:100
VERTICAL SCALE 1:50

ORIGINAL SURVEY — NOTE BOOK — NO. — SURVEYED — PLOTTED — TEMPLATE — AREAS — AREAS CHECKED — BY — DATE

LAYOUT			04/18/01
DRAWN			04/18/01
REVIEWED	DLH		03/18/04

4/16/2009
$FILE$