F.A.I. RTE.	SECTION	COUNTY	TOTAL SHEETS	SHEET NO.
55	•	McLEAN	310	247
STA. 40+450.000		TO STA. 40+486.000		
FED. ROAD DIST. NO.		ILLINOIS	FED. AID PROJECT	
• (57-4IR, HBY., HBR, (57-4VBIDM				
CONTRACT NO. 70757				

FINAL SURVEY	SURVEYED	BY	DATE
NOTE BOOK	PLOTTED		
NO.	TEMPLATE		
	AREAS CHECKED		

ORIGINAL SURVEY	SURVEYED	BY	DATE
NOTE BOOK	PLOTTED		
NO.	TEMPLATE		
	AREAS CHECKED		

LAYOUT		04/18/01
DRAWN		04/18/01
REVIEWED	DLH	02/18/04
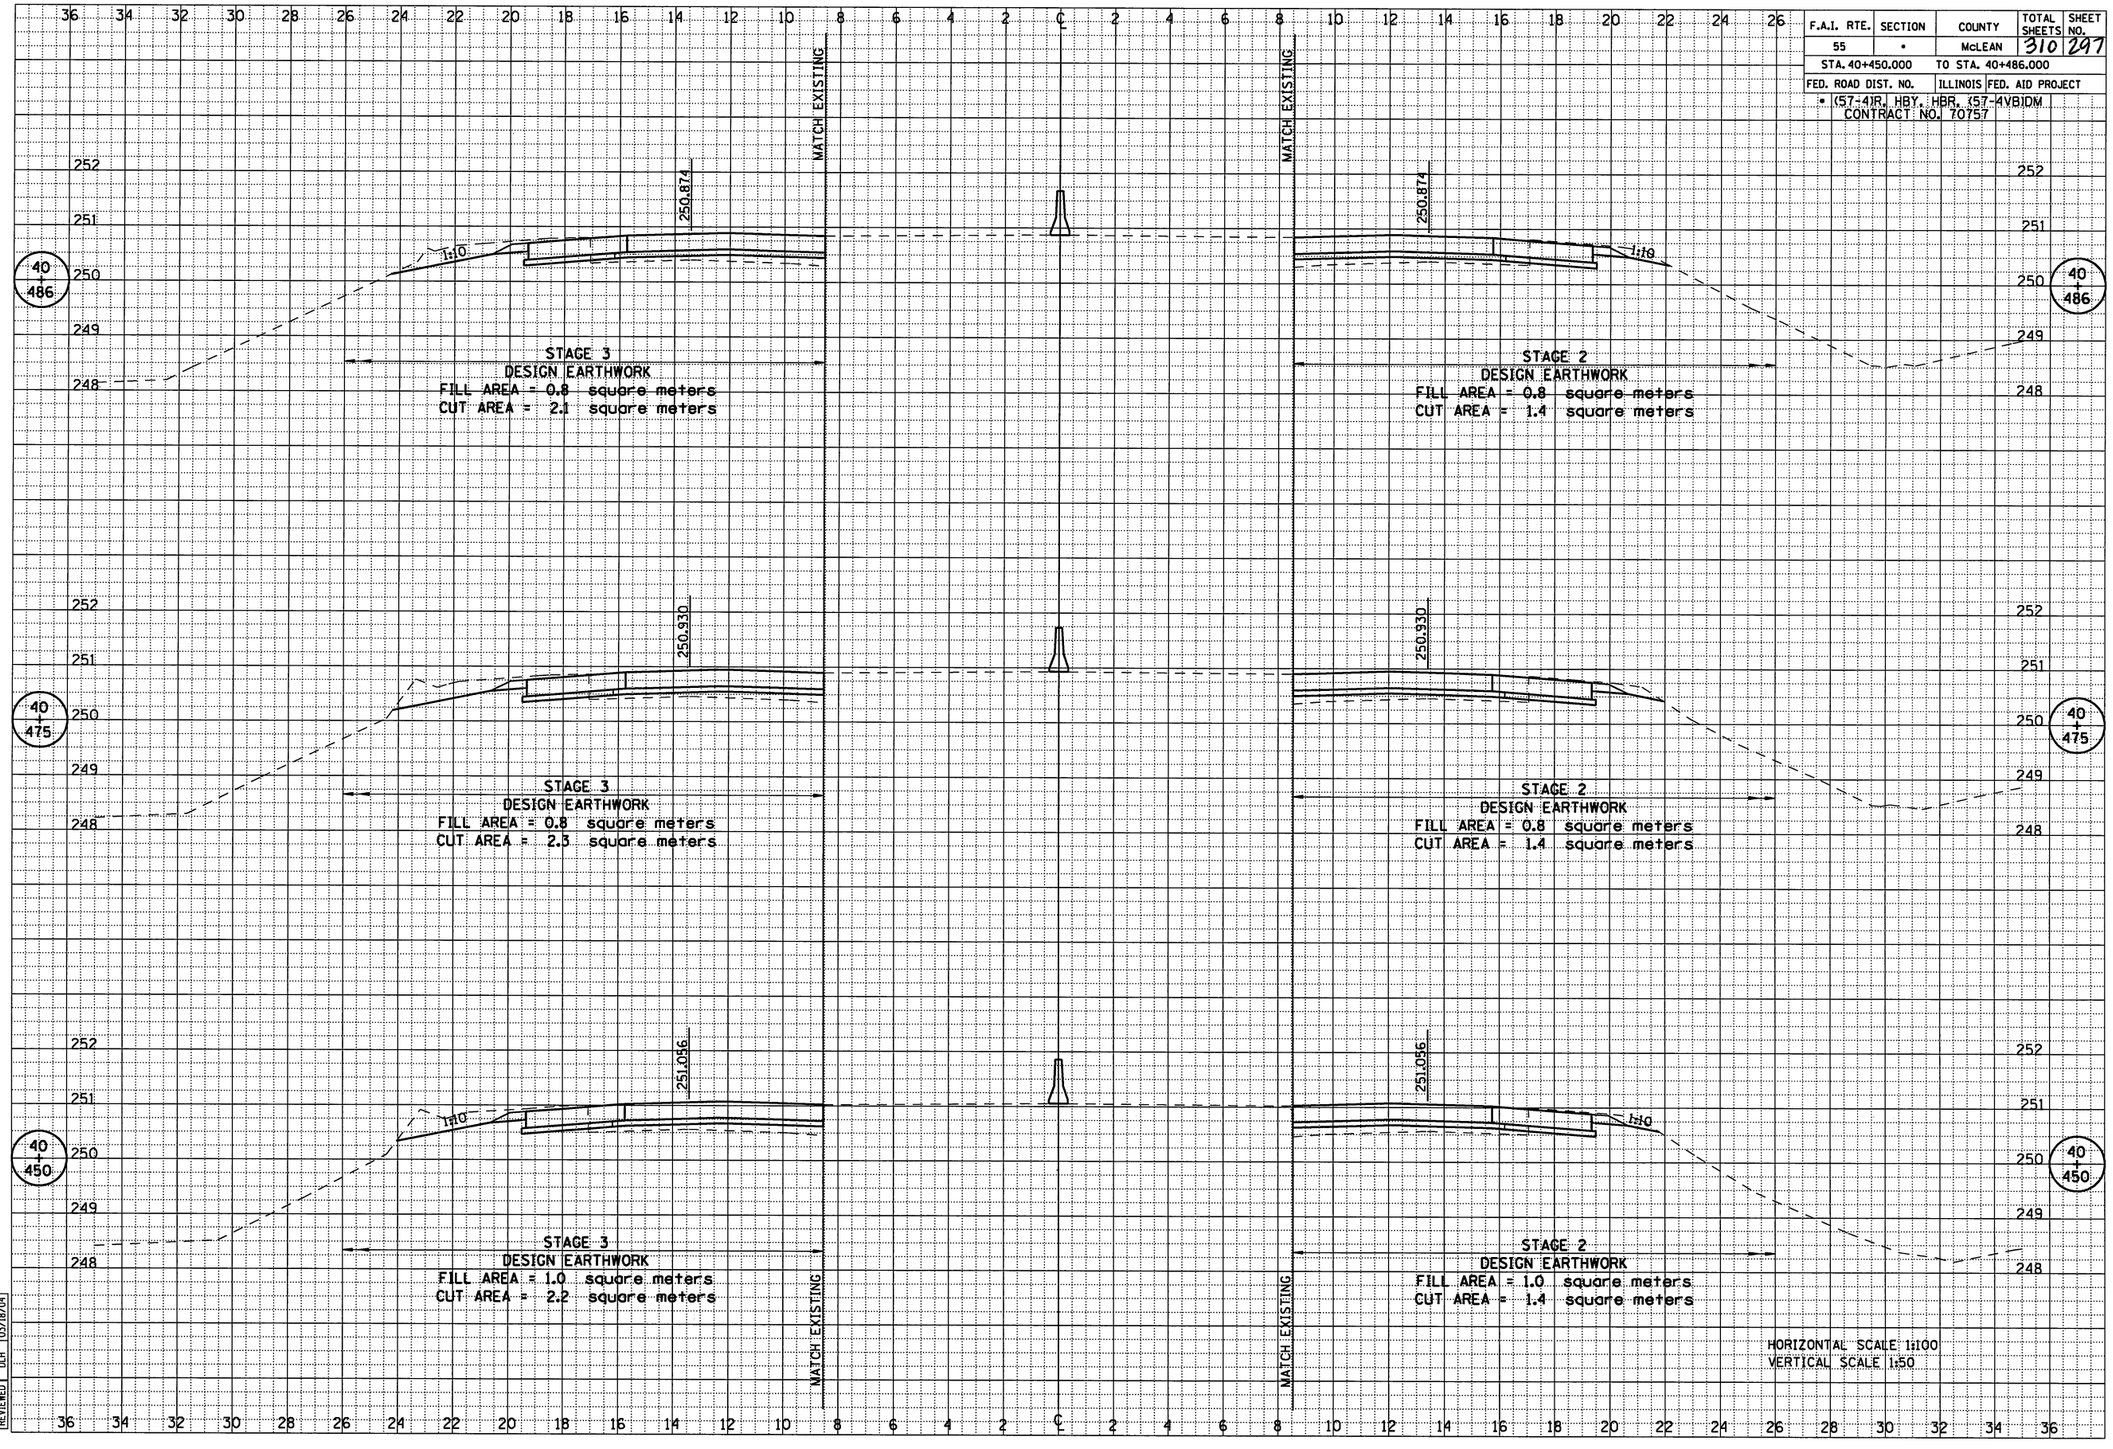
4/16/2009
#FILE#