4/16/2009

$FILE$

ORIGINAL SURVEY		BY	DATE
NOTE BOOK	SURVEYED		
NO.	PLOTTED		
	TEMPLATE		
	AREAS		
	AREAS CHECKED		

FINAL SURVEY		BY	DATE
NOTE BOOK	SURVEYED		
NO.	PLOTTED		
	TEMPLATE		
	AREAS		
	AREAS CHECKED		

LAYOUT	JJH	
DRAWN	JJH	
REVIEWED	DLH	03/18/04

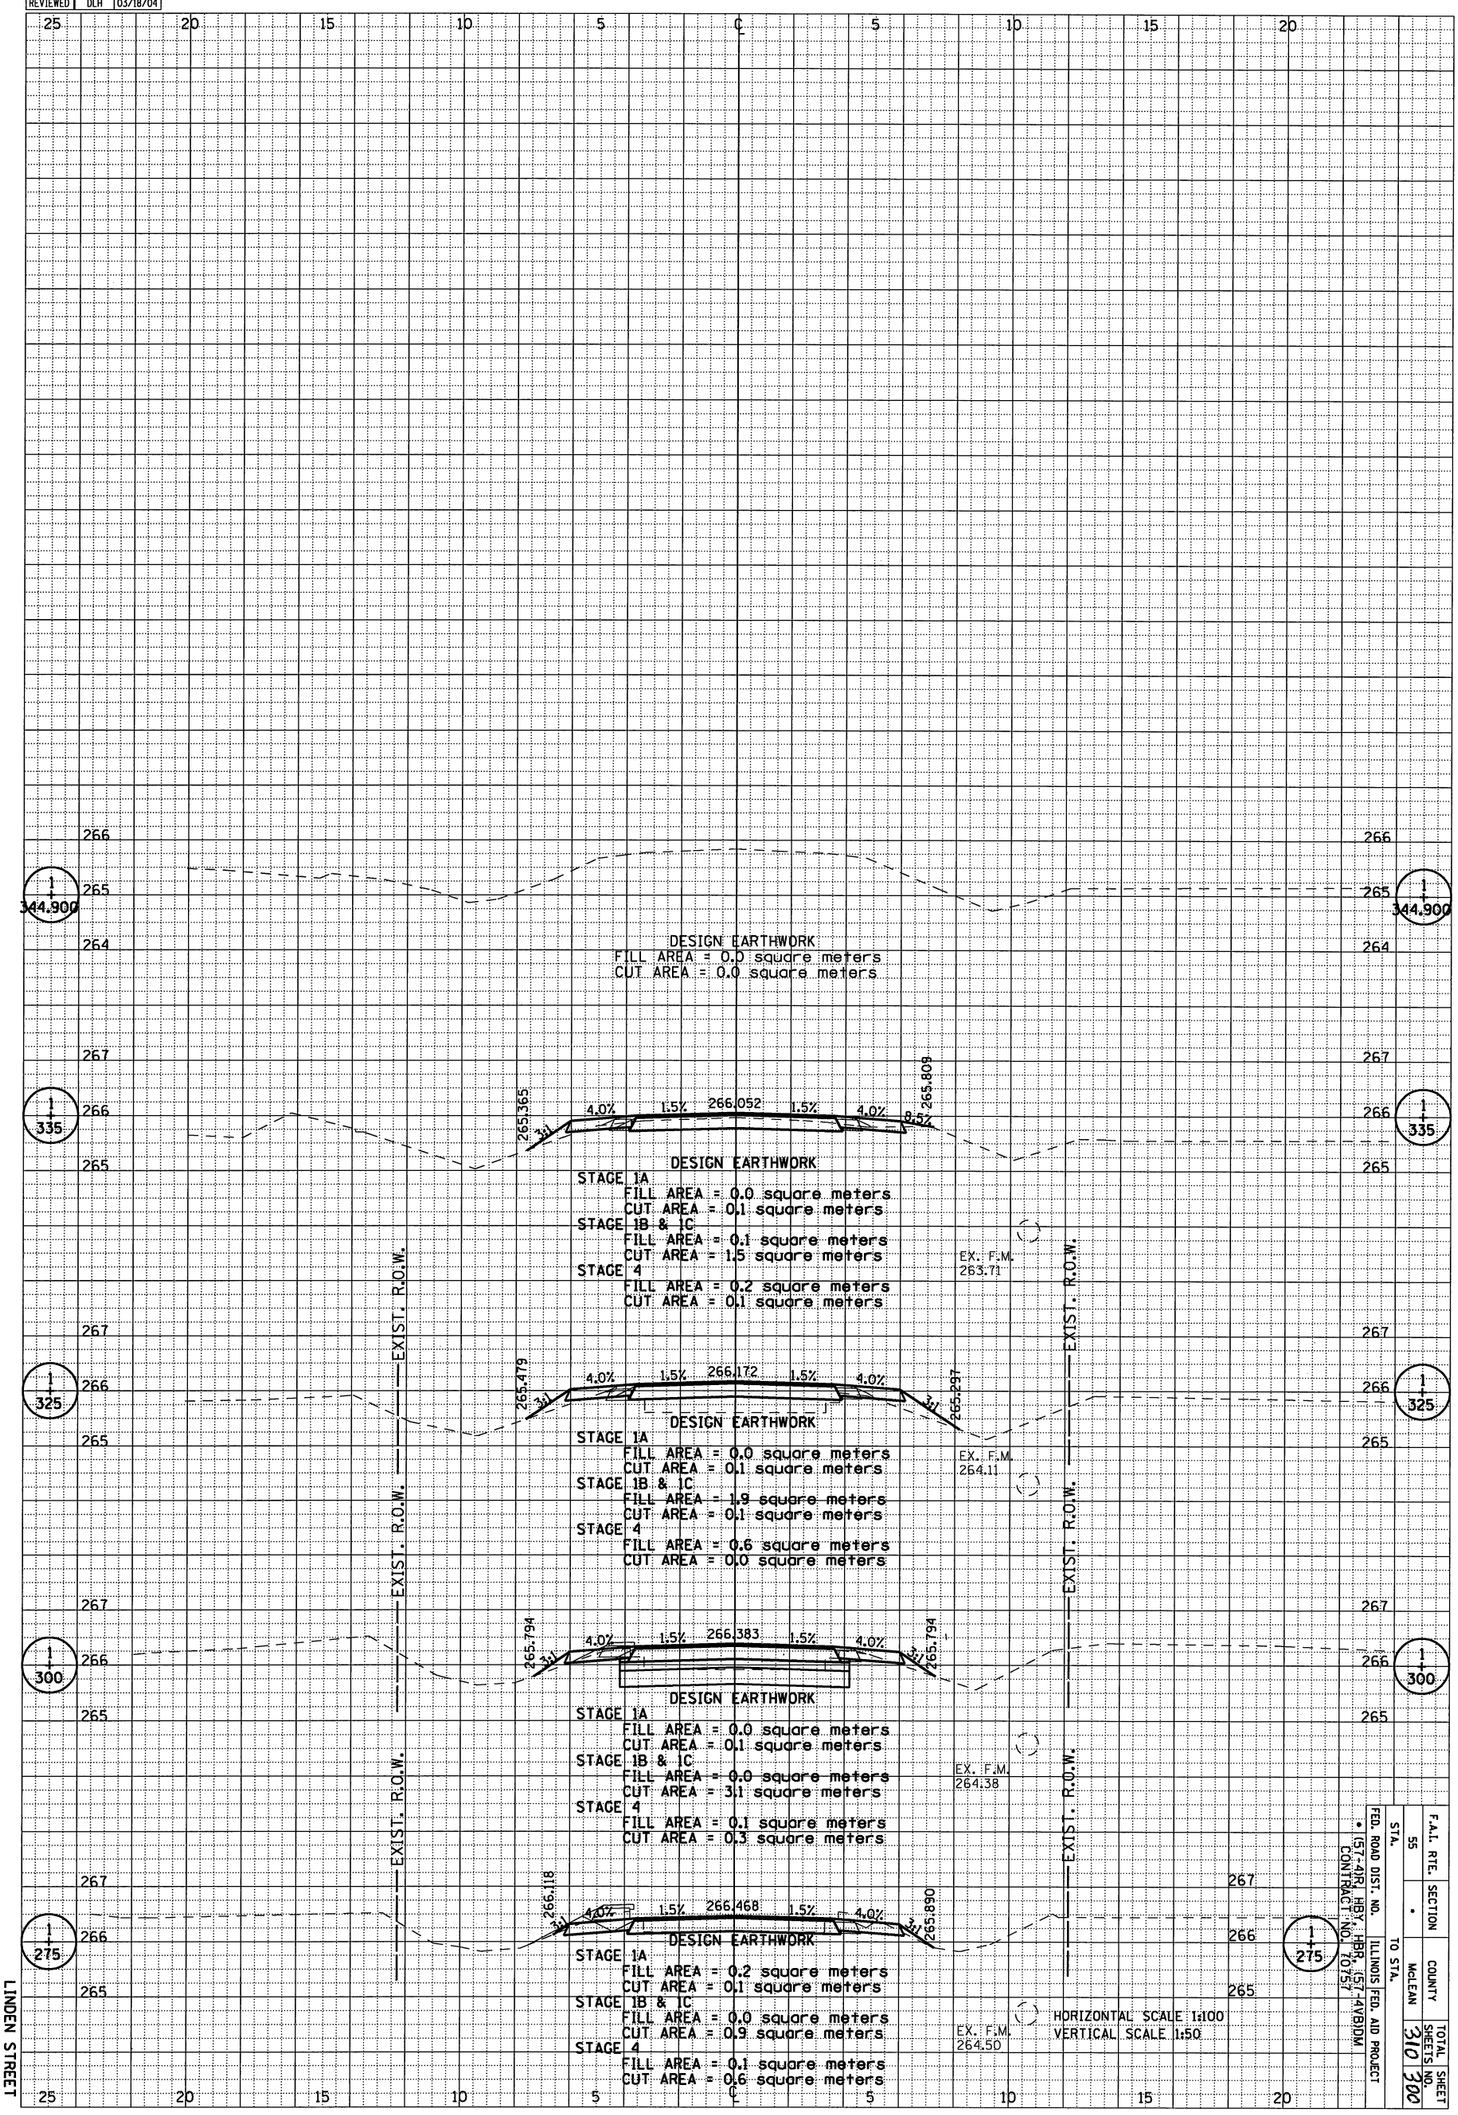

LINDEN STREET

• ALL ELEVATIONS ARE TO BOTTOM OF FORCE MAIN

F.A.I. RTE.	SECTION	COUNTY	TOTAL SHEETS	SHEET NO.
55	•	McLEAN	310	300

FED. ROAD DIST. NO. • ILLINOIS FED. AID PROJECT
STA. TO STA.
CONTRACT NO. 70757
• I-55-4(R, HBY, HBR-I-55-4(B)DM