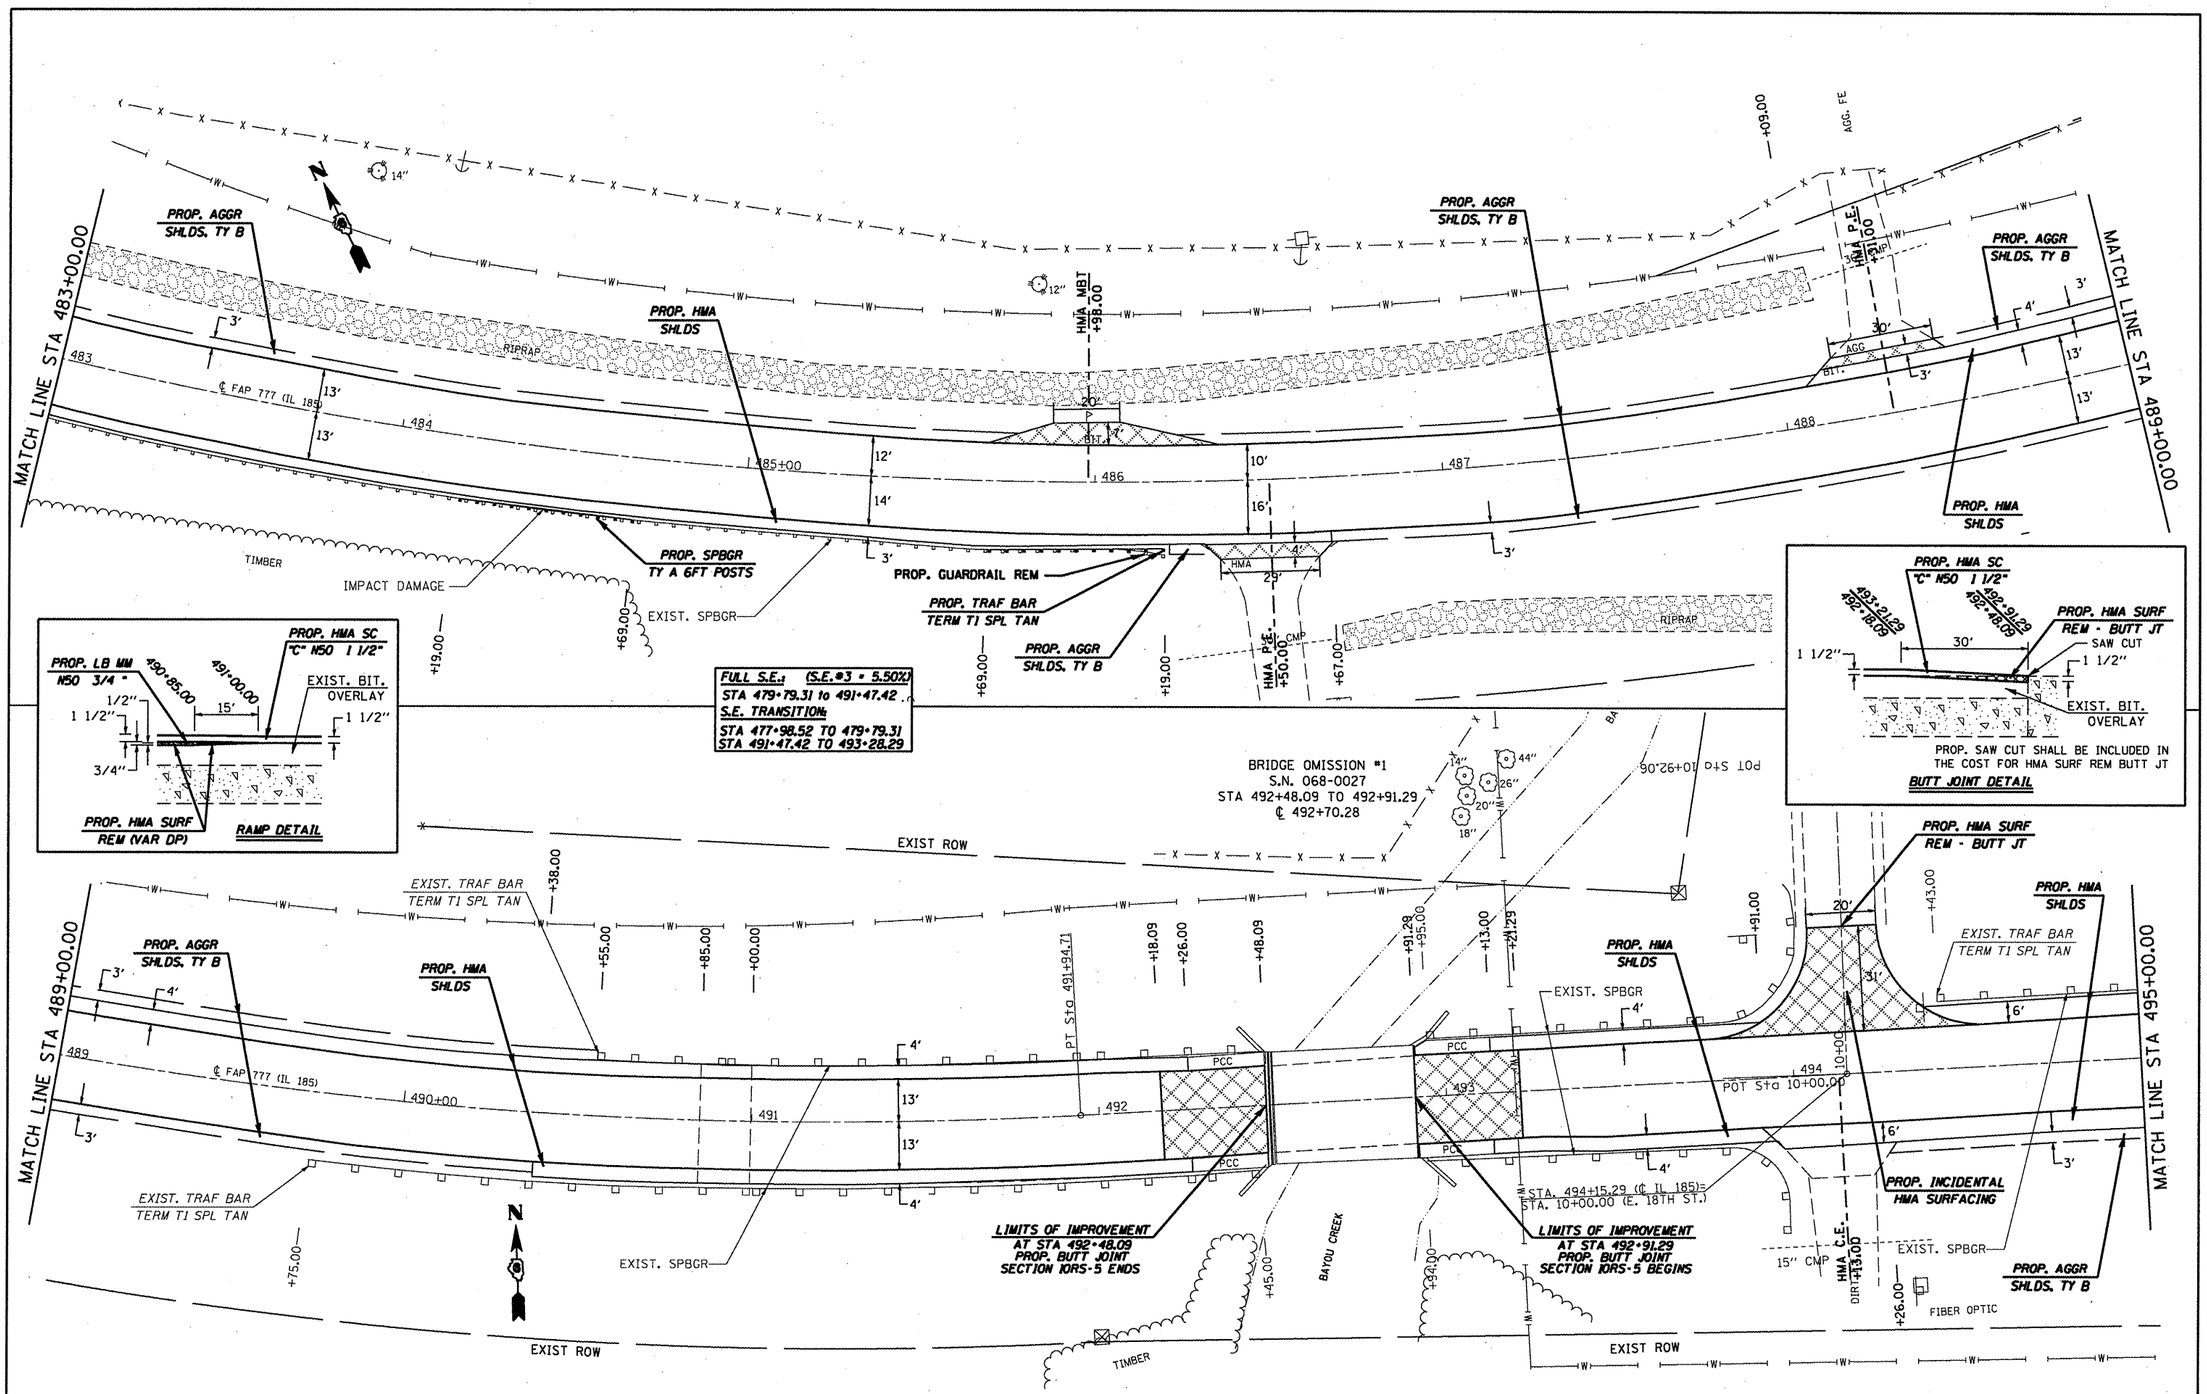


| | | | | |
|---|---|---|---|---|
| FILE NAME = c:\pw_work\PWIDOT\COXJW\dms22861\D672A68-sht-plan21.dgn | USER NAME = coxjw | DESIGNED - JWC | REVISED - | |
| | | DRAWN - JWC | REVISED - | |
| | PLOT SCALE = 40.0000 ' / IN. | CHECKED - RSC | REVISED - | |
| | PLOT DATE = Aug-13-2009 10:31:20AM | DATE - 7/10/09 | REVISED - | |

**STATE OF ILLINOIS**
**DEPARTMENT OF TRANSPORTATION**

**PLAN SHEETS**

SCALE: 20 | SHEET NO. 8 OF 27 SHEETS | STA. 483+00.00 TO STA. 495+00.00

| F.A.P. RTE. | SECTION | COUNTY | TOTAL SHEETS | SHEET NO. |
|---|---|---|---|---|
| 777 | IORS-5 | Montgomery | 54 | 27 |
| | | CONTRACT NO. 72A68 | | |
| | ILLINOIS FED. AID PROJECT | | | |