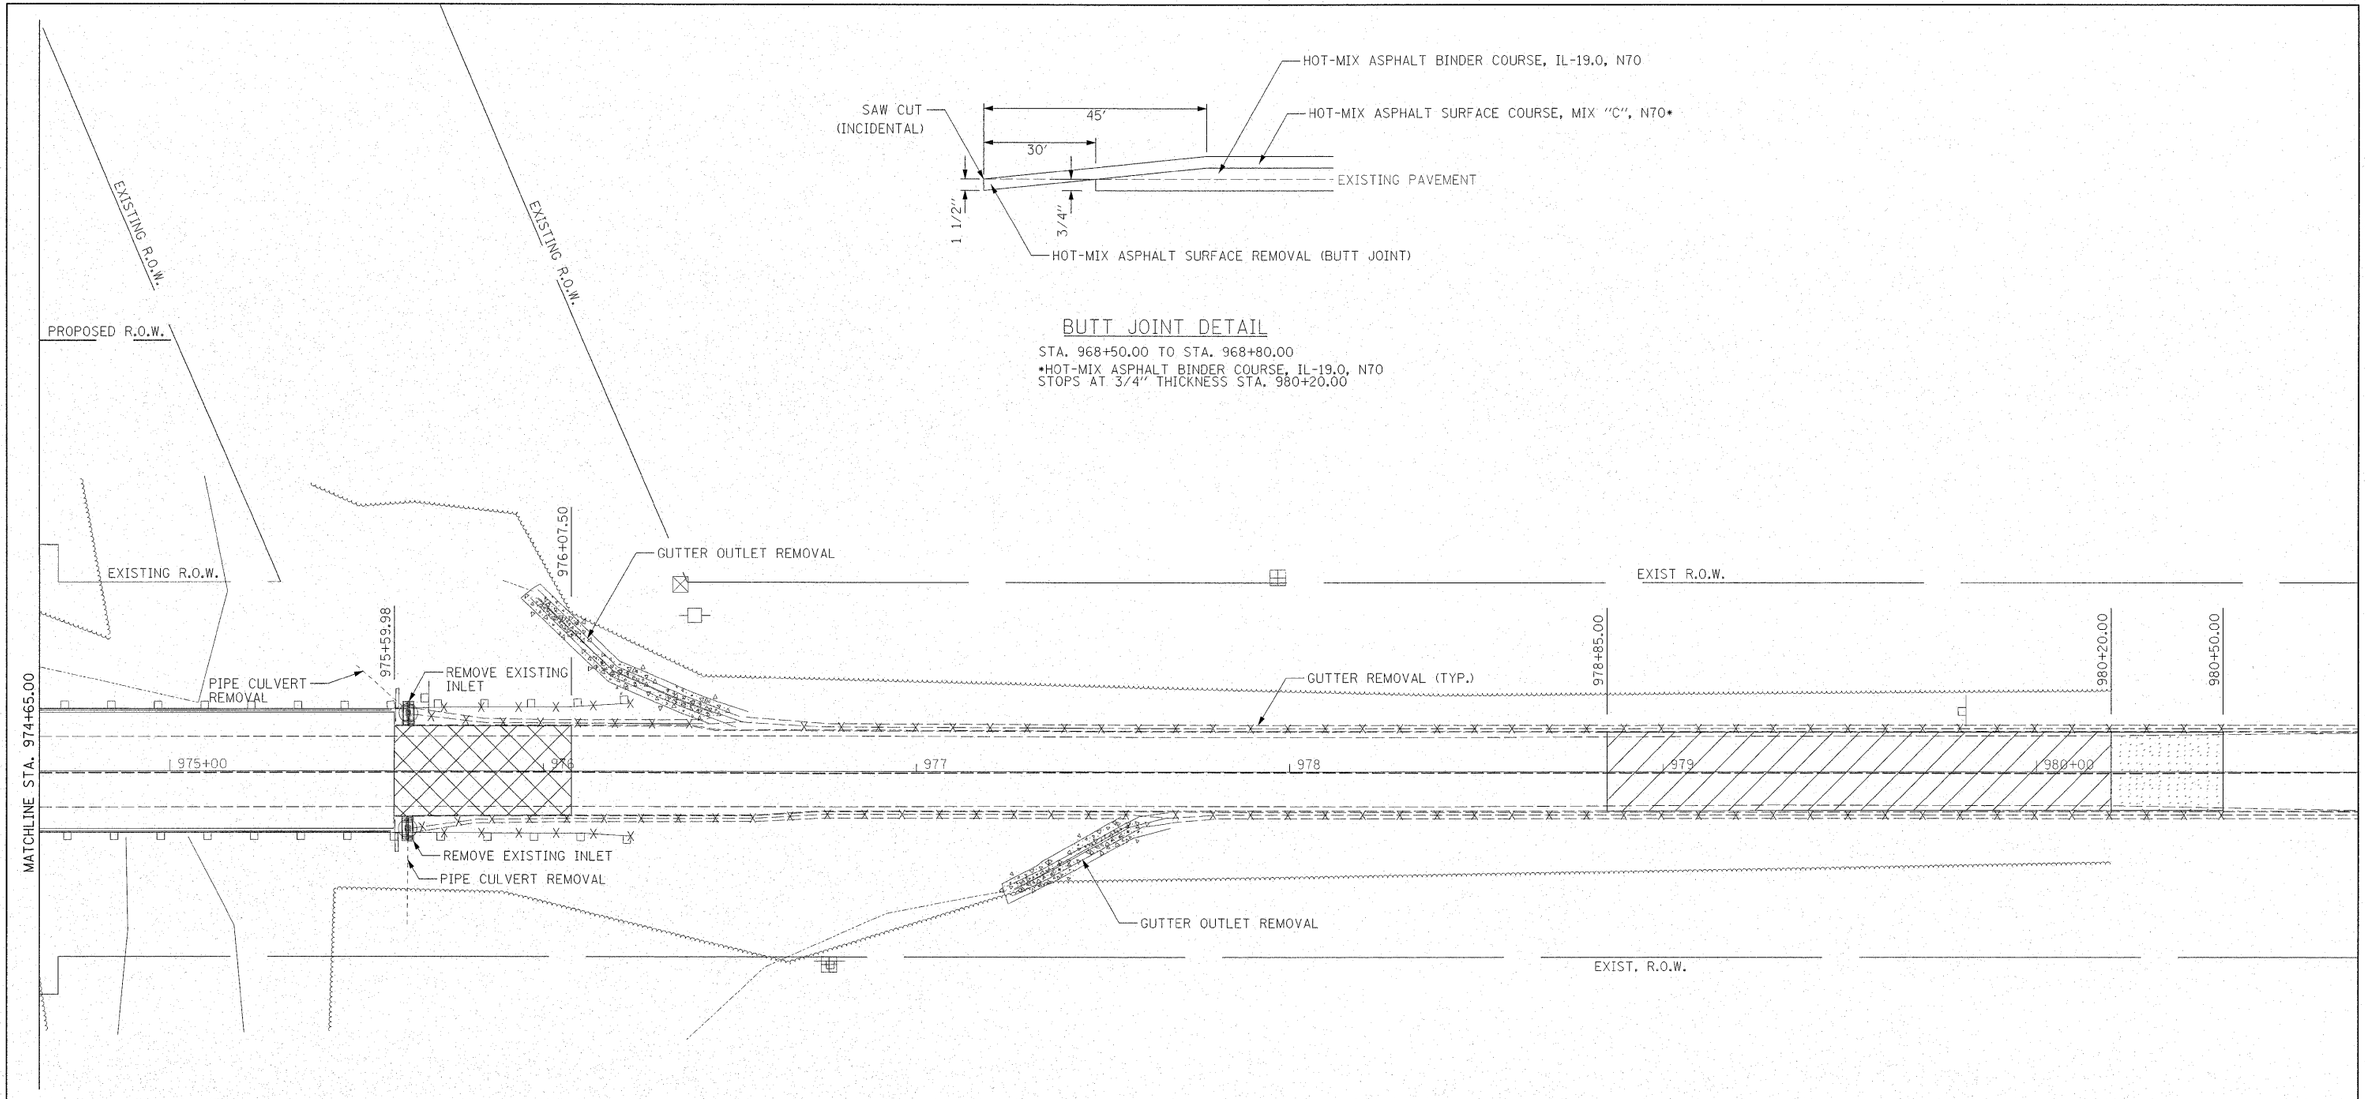

REMOVAL LEGEND

- HOT-MIX ASPHALT SURFACE REMOVAL - BUTT JOINT
- HOT-MIX ASPHALT SURFACE REMOVAL VARIABLE DEPTH
- PAVEMENT REMOVAL
- GUARDRAIL REMOVAL
- GUTTER REMOVAL

N

0 20' 40'
1" = 20'

FILE NAME = $FILEL$	USER NAME = $USER$	DESIGNED - SEM	REVISED -	STATE OF ILLINOIS DEPARTMENT OF TRANSPORTATION	IL 128 OVER WOLF CREEK REMOVAL PLAN	F.A.S. RTE.	SECTION	COUNTY	TOTAL SHEETS	SHEET NO.
		DRAWN - WLL 10/2/2008	REVISED -			2801	(102B)B-1	EFFINGHAM	51	14
	PLOT SCALE = $SCALE$	CHECKED - GBM 10/14/08	REVISED -					CONTRACT NO. 74232		
	PLOT DATE = $DATE$	DATE - 10/15/08	REVISED -		SCALE: SHEET NO. OF SHEETS STA. TO STA.	FED. ROAD DIST. NO.	ILLINOIS	FED. AID PROJECT		