N.E. SEC 12, N.W. SEC. 7, T. 8 N., R. 3 E.

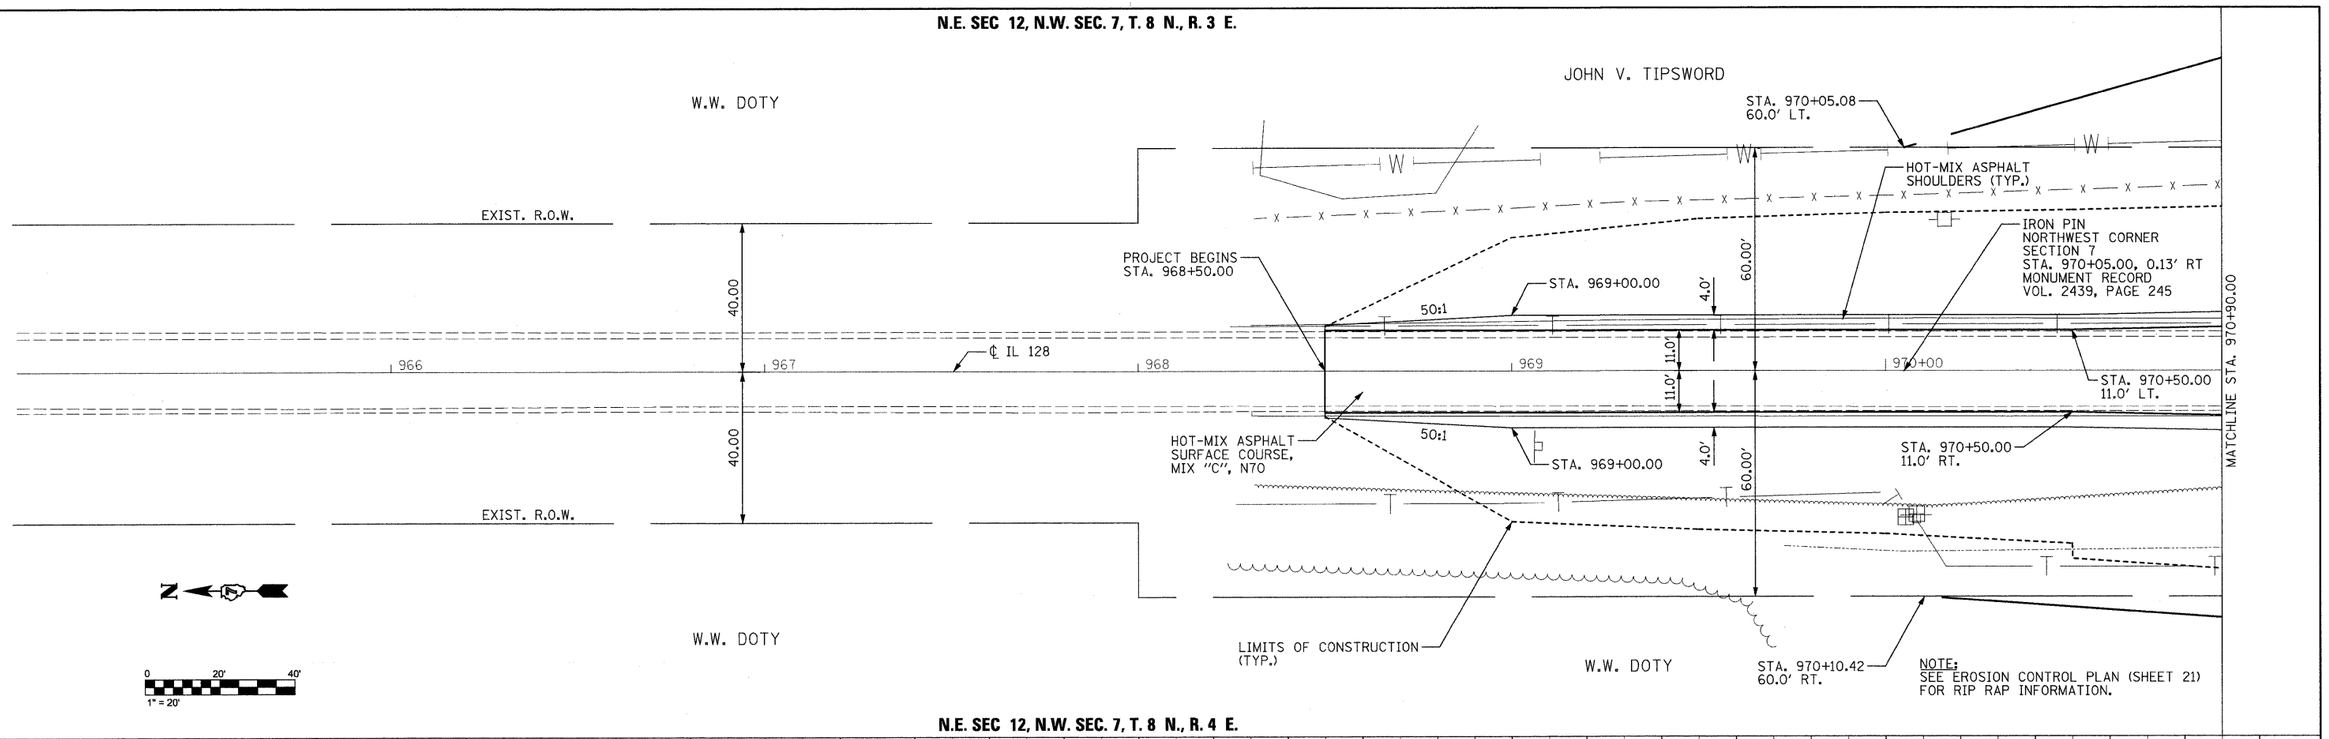

PLAN — SURVEYED, PLOTTED, ALIGNMENT CHECKED, ALL DATA VERIFIED, CADD FILE NAME, NOTE BOOK, NO., BY, DATE

N.E. SEC 12, N.W. SEC. 7, T. 8 N., R. 4 E.

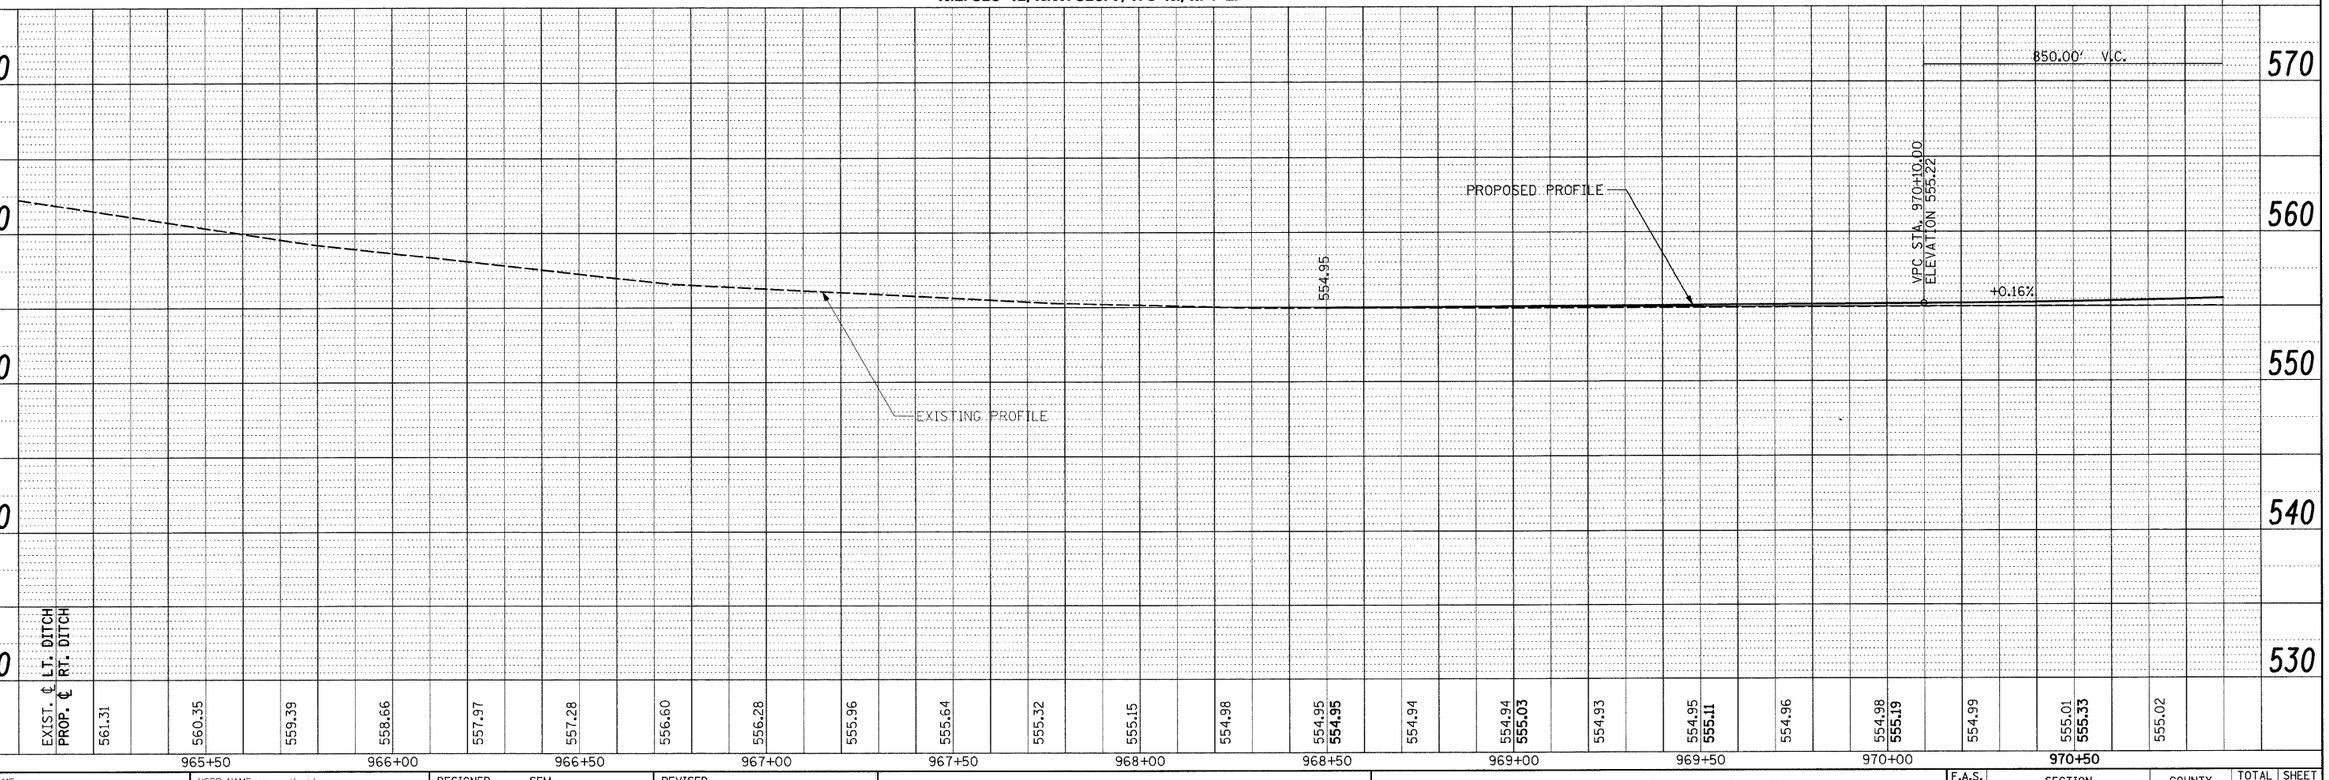

PROFILE — SURVEYED, PLOTTED, GRADES CHECKED, ALL DATA VERIFIED, NOTE BOOK, NO., STRUCTURE NO(S)/NOS. CHKD, BY, DATE

FILE NAME = C:\Documents and Settings\wenthejd\Local Settings\Temporary Internet Files\Content.Outlook\JNJB32P\D7T4WL1_sht_plan01.dgn	USER NAME = wenthejd	DESIGNED - SEM	REVISED -
		DRAWN - WLL 10/7/08	REVISED -
	PLOT SCALE = 20.0000 ' / IN.	CHECKED - GBM 10/14/08	REVISED -
	PLOT DATE = 12/15/2008	DATE - 10/15/08	REVISED -

STATE OF ILLINOIS
DEPARTMENT OF TRANSPORTATION

IL 128 OVER WOLF CREEK
PLAN AND PROFILE

SCALE: | SHEET NO. OF SHEETS | STA. TO STA.

F.A.S. RTE.	SECTION	COUNTY	TOTAL SHEETS	SHEET NO.
2801	(102B)B-1	EFFINGHAM	51	15
		CONTRACT NO. 74232		
FED. ROAD DIST. NO.	ILLINOIS	FED. AID PROJECT		