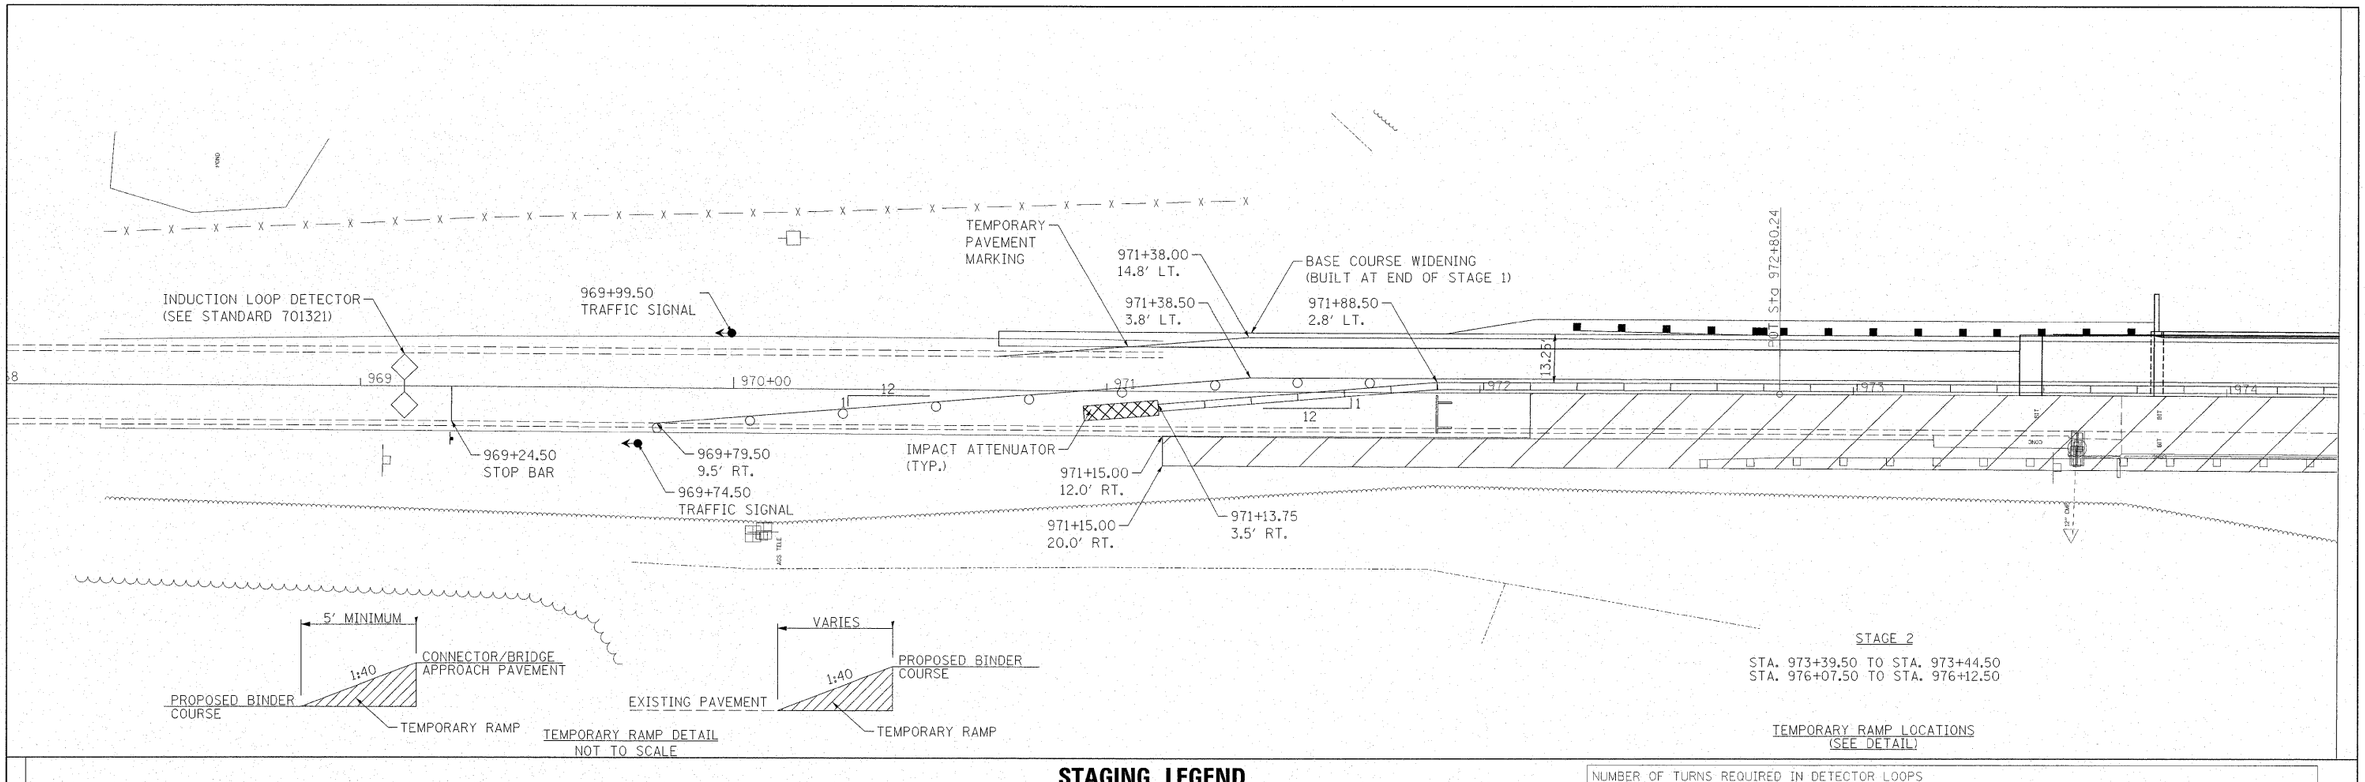

STAGING LEGEND

- TEMPORARY RUMBLE STRIPS
- TYPE III BARRICADE WITH FLASHING LIGHTS
- TEMPORARY CONCRETE BARRIER
- BARRICADE, OR DRUM WITH STEADY BURNING LIGHTS
- WORK ZONE
- TRAFFIC SIGNAL
- INDUCTION LOOP DETECTOR
- SIGN

NUMBER OF TURNS REQUIRED IN DETECTOR LOOPS														
5 X 5		6 X 6		6 X 15		6 X 30		6 X 35		6 X 40		6 X 50		LOOP SIZE
FROM	TO	FROM	TO	FROM	TO	FROM	TO	FROM	TO	FROM	TO	FROM	TO	
						0	491	0	559	0	627	0	764	2 TURNS
		0	545	0	545	492	982	560	1118	628	1255	765	1527	3 TURNS
0	681	546	818	574	955	983	1636	1119	1864	1256	2091	1528	2545	4 TURNS
682	954	819	1145	956	1432	1637	2455	1865	2795	2092	3136	2546	3818	5 TURNS
955	1272	1146	1527	1433	2005	2456	3436	2796	3914					6 TURNS
1273	1636	1528	1964	2006	2673									7 TURNS
1637	2045	1965	2455	2674	3436									8 TURNS
2046	2499	2456	3000											9 TURNS
														10 TURNS

THE NUMBERS IN THE TABLE REPRESENT THE DISTANCE FROM THE CABINET TO THE DETECTOR LOOP IN FEET

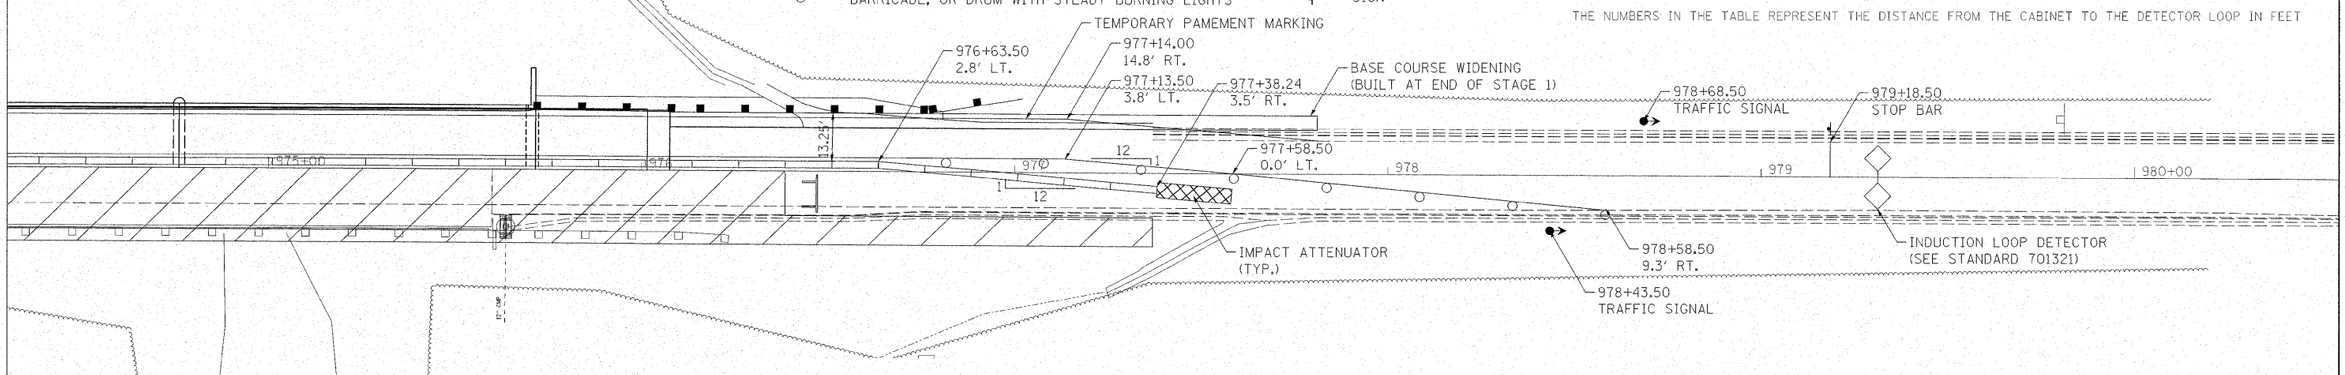

STAGE 2 CONSTRUCTION

1. RELOCATE TEMPORARY CONCRETE BARRIER, SIGNS, IMPACT ATTENUATORS, ETC. ACCORDING TO STANDARD 701321.
2. USE STANDARD 701321 FOR BRIDGE WORK.
3. REMOVE STAGE 2 PORTION OF THE EXISTING BRIDGE, PAVEMENT, AND GUARDRAIL.
4. CONSTRUCT STAGE 2 PORTION OF THE PROPOSED BRIDGE INCLUDING APPROACH PAVEMENT, RIPRAP, AND EARTHWORK.
5. CONSTRUCT HMA SHOULDERS, GUARDRAIL, AND ANY NECESSARY EARTHWORK FROM STA. 971+15.00 TO STA. 973+80.50, RT. AND STA. 975+71.50 TO STA. 977+37.00
6. CONSTRUCT TEMPORARY RAMPS FROM STA. 973+39.50 TO STA. 973+44.50, LT. AND STA. 976+07.50 TO STA. 976+12.50, LT.
7. REMOVE TEMPORARY CONCRETE BARRIER, BARRELS, SIGNS, SIGNALS, ETC.
8. CONSTRUCT REMAINING HMA SHOULDERS, ALL HMA SURFACE COURSE, AND REMAINING EARTHWORK USING STANDARD 701306.

NOTE:
1. SEE STANDARD 701321 FOR INDUCTION LOOP DETECTOR AND TEMPORARY RUMBLE STRIPS LOCATIONS.
2. SEE SHEET 20 FOR STAGING TYPICAL SECTIONS.

0 20' 40'

FILE NAME = $FILEL$	USER NAME = $USER$	DESIGNED - JDS 10/02/08	REVISED -
		DRAWN - JDS 10/02/08	REVISED -
	PLOT SCALE = $SCALE$	CHECKED - GBM 10/14/08	REVISED -
	PLOT DATE = $DATE$	DATE - 10/15/08	REVISED -

STATE OF ILLINOIS
DEPARTMENT OF TRANSPORTATION

IL 128 OVER WOLF CREEK
STAGING PLAN – STAGE 2 CONSTRUCTION

SCALE: 1"=20' | SHEET NO. OF SHEETS | STA. TO STA.

F.A.S. RTE.	SECTION	COUNTY	TOTAL SHEETS	SHEET NO.
2801	(102B)B-1	EFFINGHAM	51	19
		CONTRACT NO. 74232		
FED. ROAD DIST. NO.	ILLINOIS	FED. AID PROJECT		