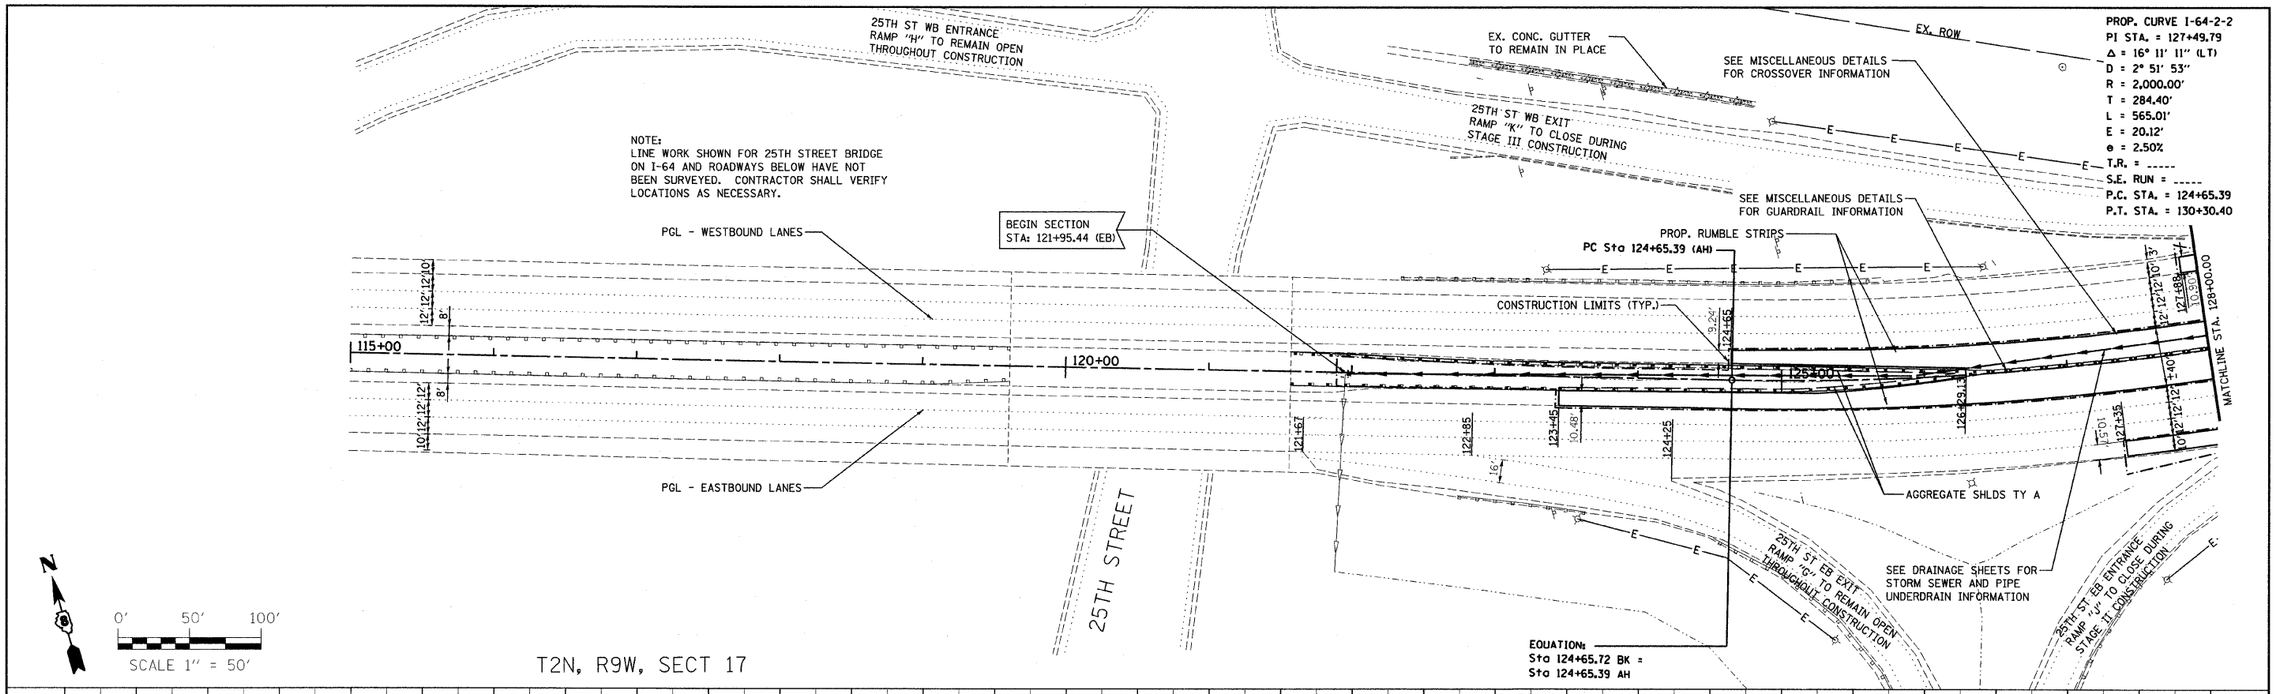

PLAN — NOTE BOOK NO. — SURVEYED / PLOTTED / ALIGNMENT CHECKED / RT. OF WAY CHECKED / CADD FILE NAME — BY — DATE

PROFILE — NOTE BOOK NO. — SURVEYED / PLOTTED / GRADES CHECKED / B.M. NOTED / STRUCTURE NOTATNS CHKD — BY — DATE

FILE NAME = P:\060601B\dgn\CADD Sheets\D876876-sht-plnprf-001.dgn	USER NAME = jheger	DESIGNED - DRB	REVISED -
		CHECKED - SJK	REVISED -
	PLOT SCALE = 50.0000 ' / IN.	DRAWN - MLS	REVISED -
	PLOT DATE = 8/7/2009	CHECKED -	REVISED -

STATE OF ILLINOIS
DEPARTMENT OF TRANSPORTATION

PLAN AND PROFILE

SCALE: 1:50 | SHEET NO. 1 OF 3 SHEETS | STA. 123+45.02 TO STA. 128+00.00

F.A.I. RTE.	SECTION	COUNTY	TOTAL SHEETS	SHEET NO.
64	82-2VB-2	ST. CLAIR	153	16
		CONTRACT NO. 76867		
FED. ROAD DIST. NO. 8	ILLINOIS	FED. AID PROJECT		