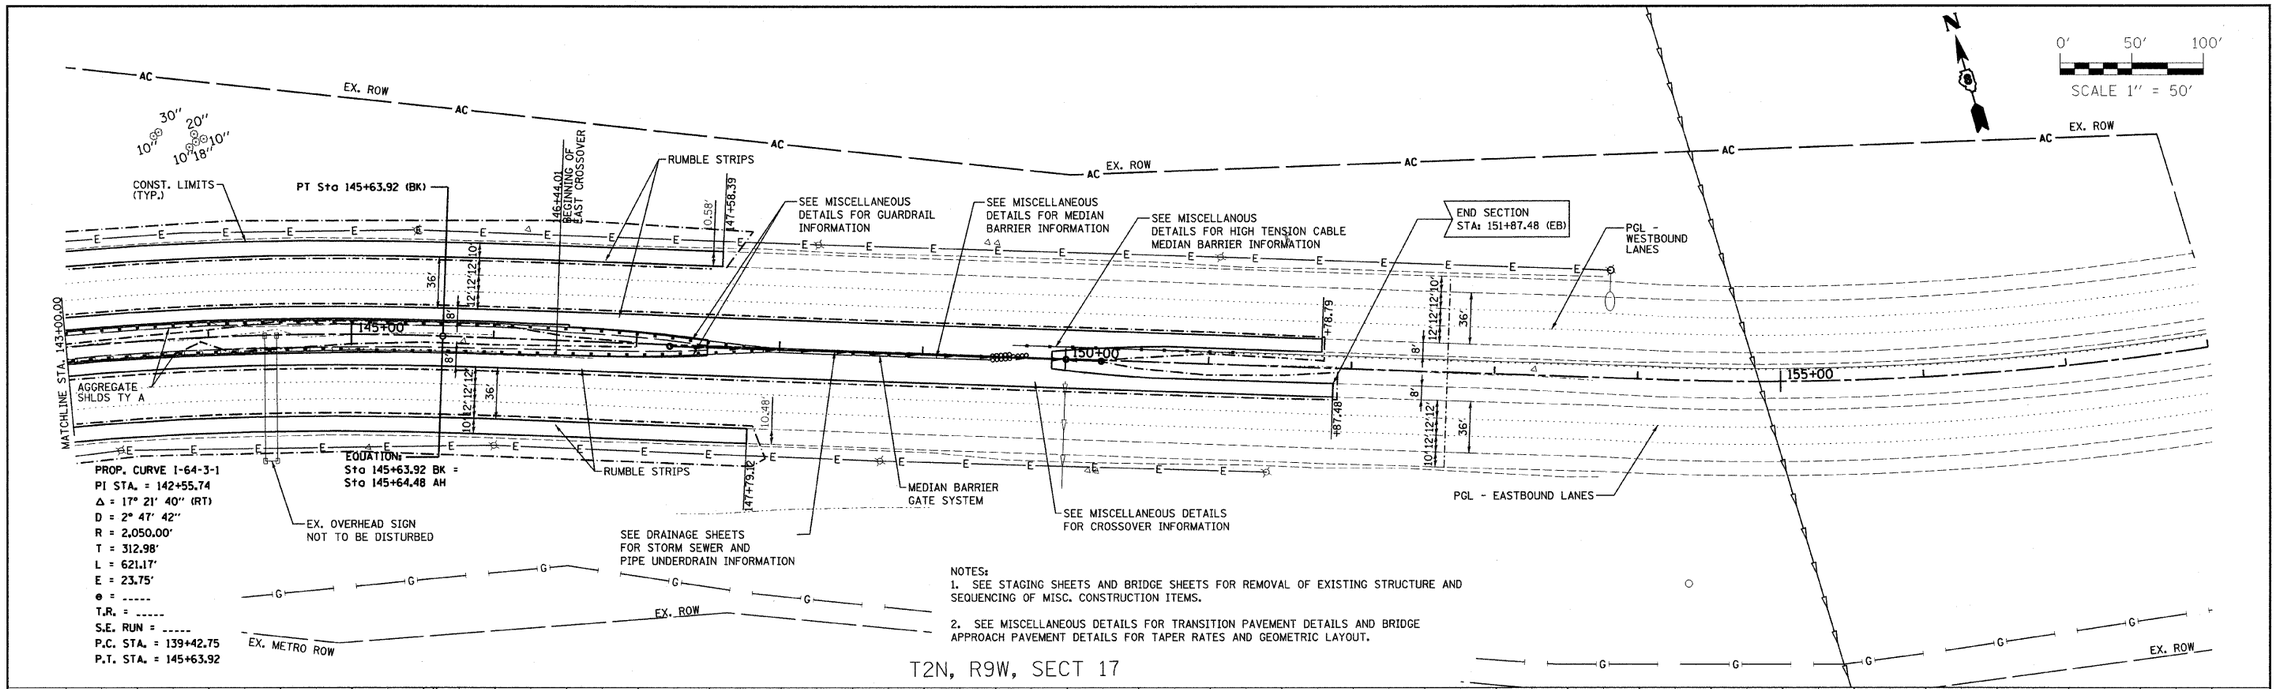

T2N, R9W, SECT 17

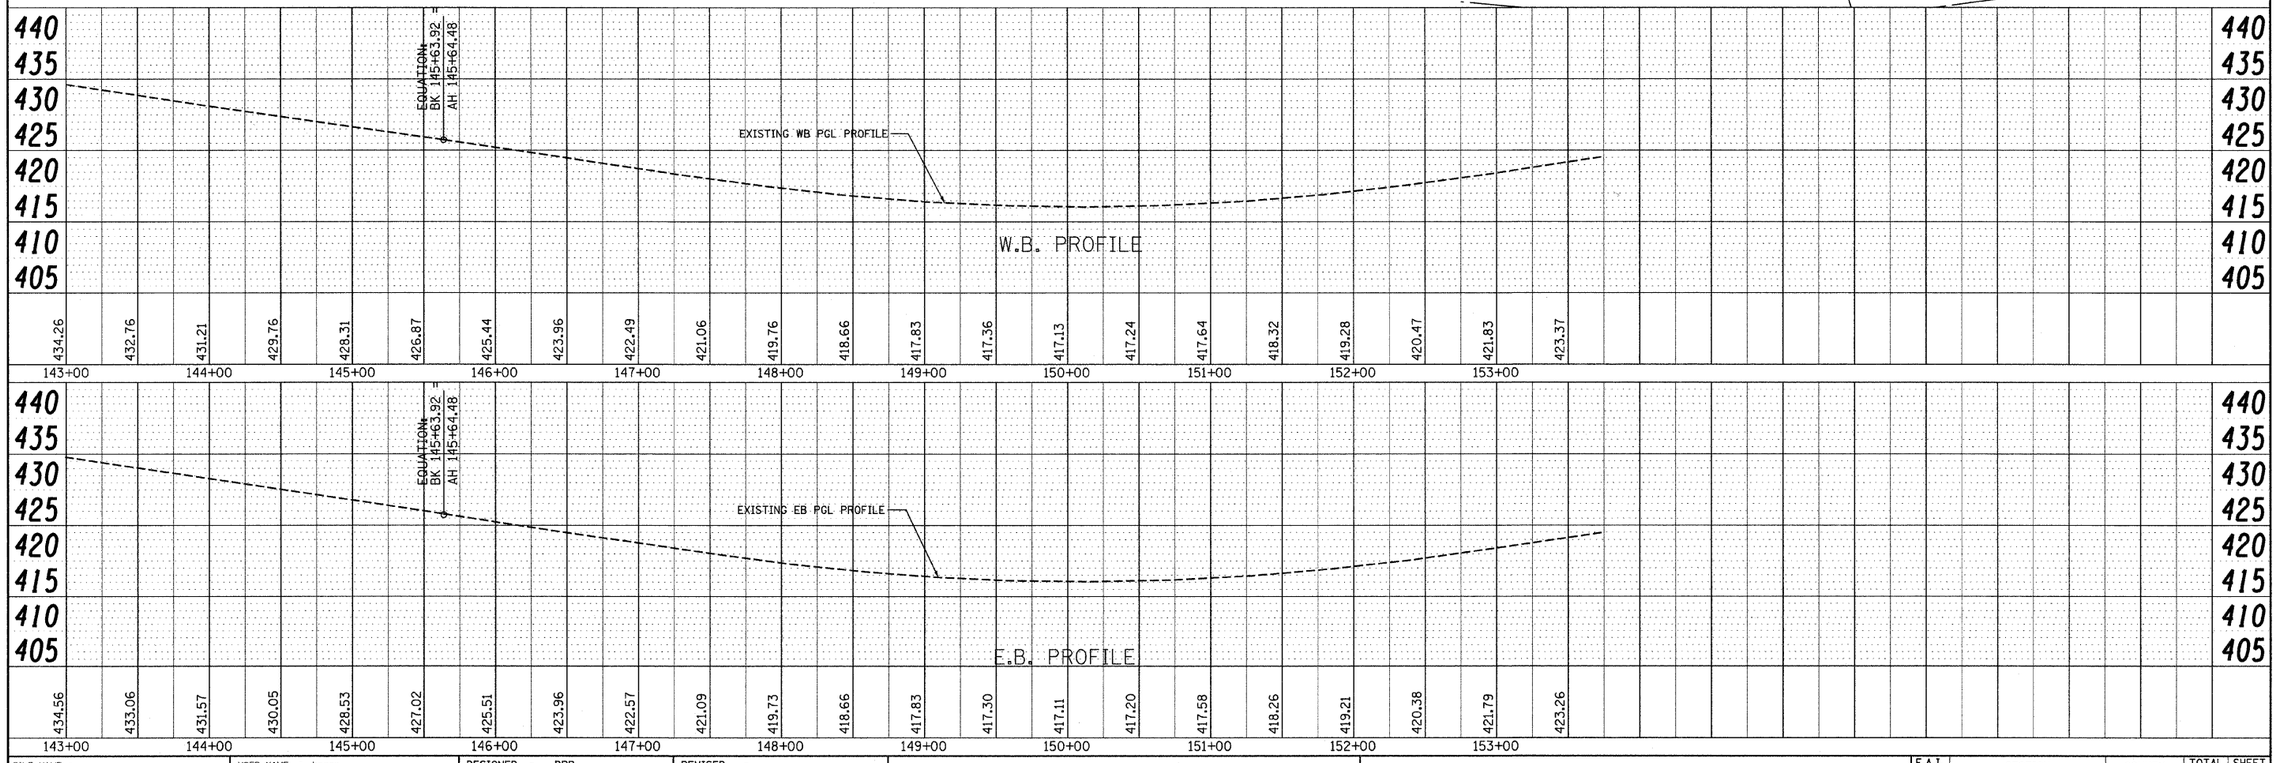

FILE NAME = P:\060601B\dgn\CADD Sheets\D876876-sht-plprf-003.dgn	USER NAME = jheger	DESIGNED - DRB	REVISED -
		CHECKED - SJK	REVISED -
	PLOT SCALE = 50.0000 ' / IN.	DRAWN - MLS	REVISED -
	PLOT DATE = 8/7/2009	CHECKED -	REVISED -

STATE OF ILLINOIS
DEPARTMENT OF TRANSPORTATION

PLAN AND PROFILE

SCALE: 1:50 | SHEET NO. 3 OF 3 SHEETS | STA. 143+00.00 TO STA. 151+87.45

F.A.I. RTE.	SECTION	COUNTY	TOTAL SHEETS	SHEET NO.
64	82-2VB-2	ST. CLAIR	153	18
		CONTRACT NO. 76867		
FED. ROAD DIST. NO. 8	ILLINOIS	FED. AID PROJECT		

PLAN — SURVEYED, PLOTTED, GRADES CHECKED, ALIGNMENT CHECKED, CADD FILE NAME, NOTE BOOK, NO., BY, DATE

PROFILE — SURVEYED, PLOTTED, GRADES CHECKED, ALIGNMENT CHECKED, STRUCTURE NO(S)/STA'NG CHKD, NOTE BOOK, NO., BY, DATE