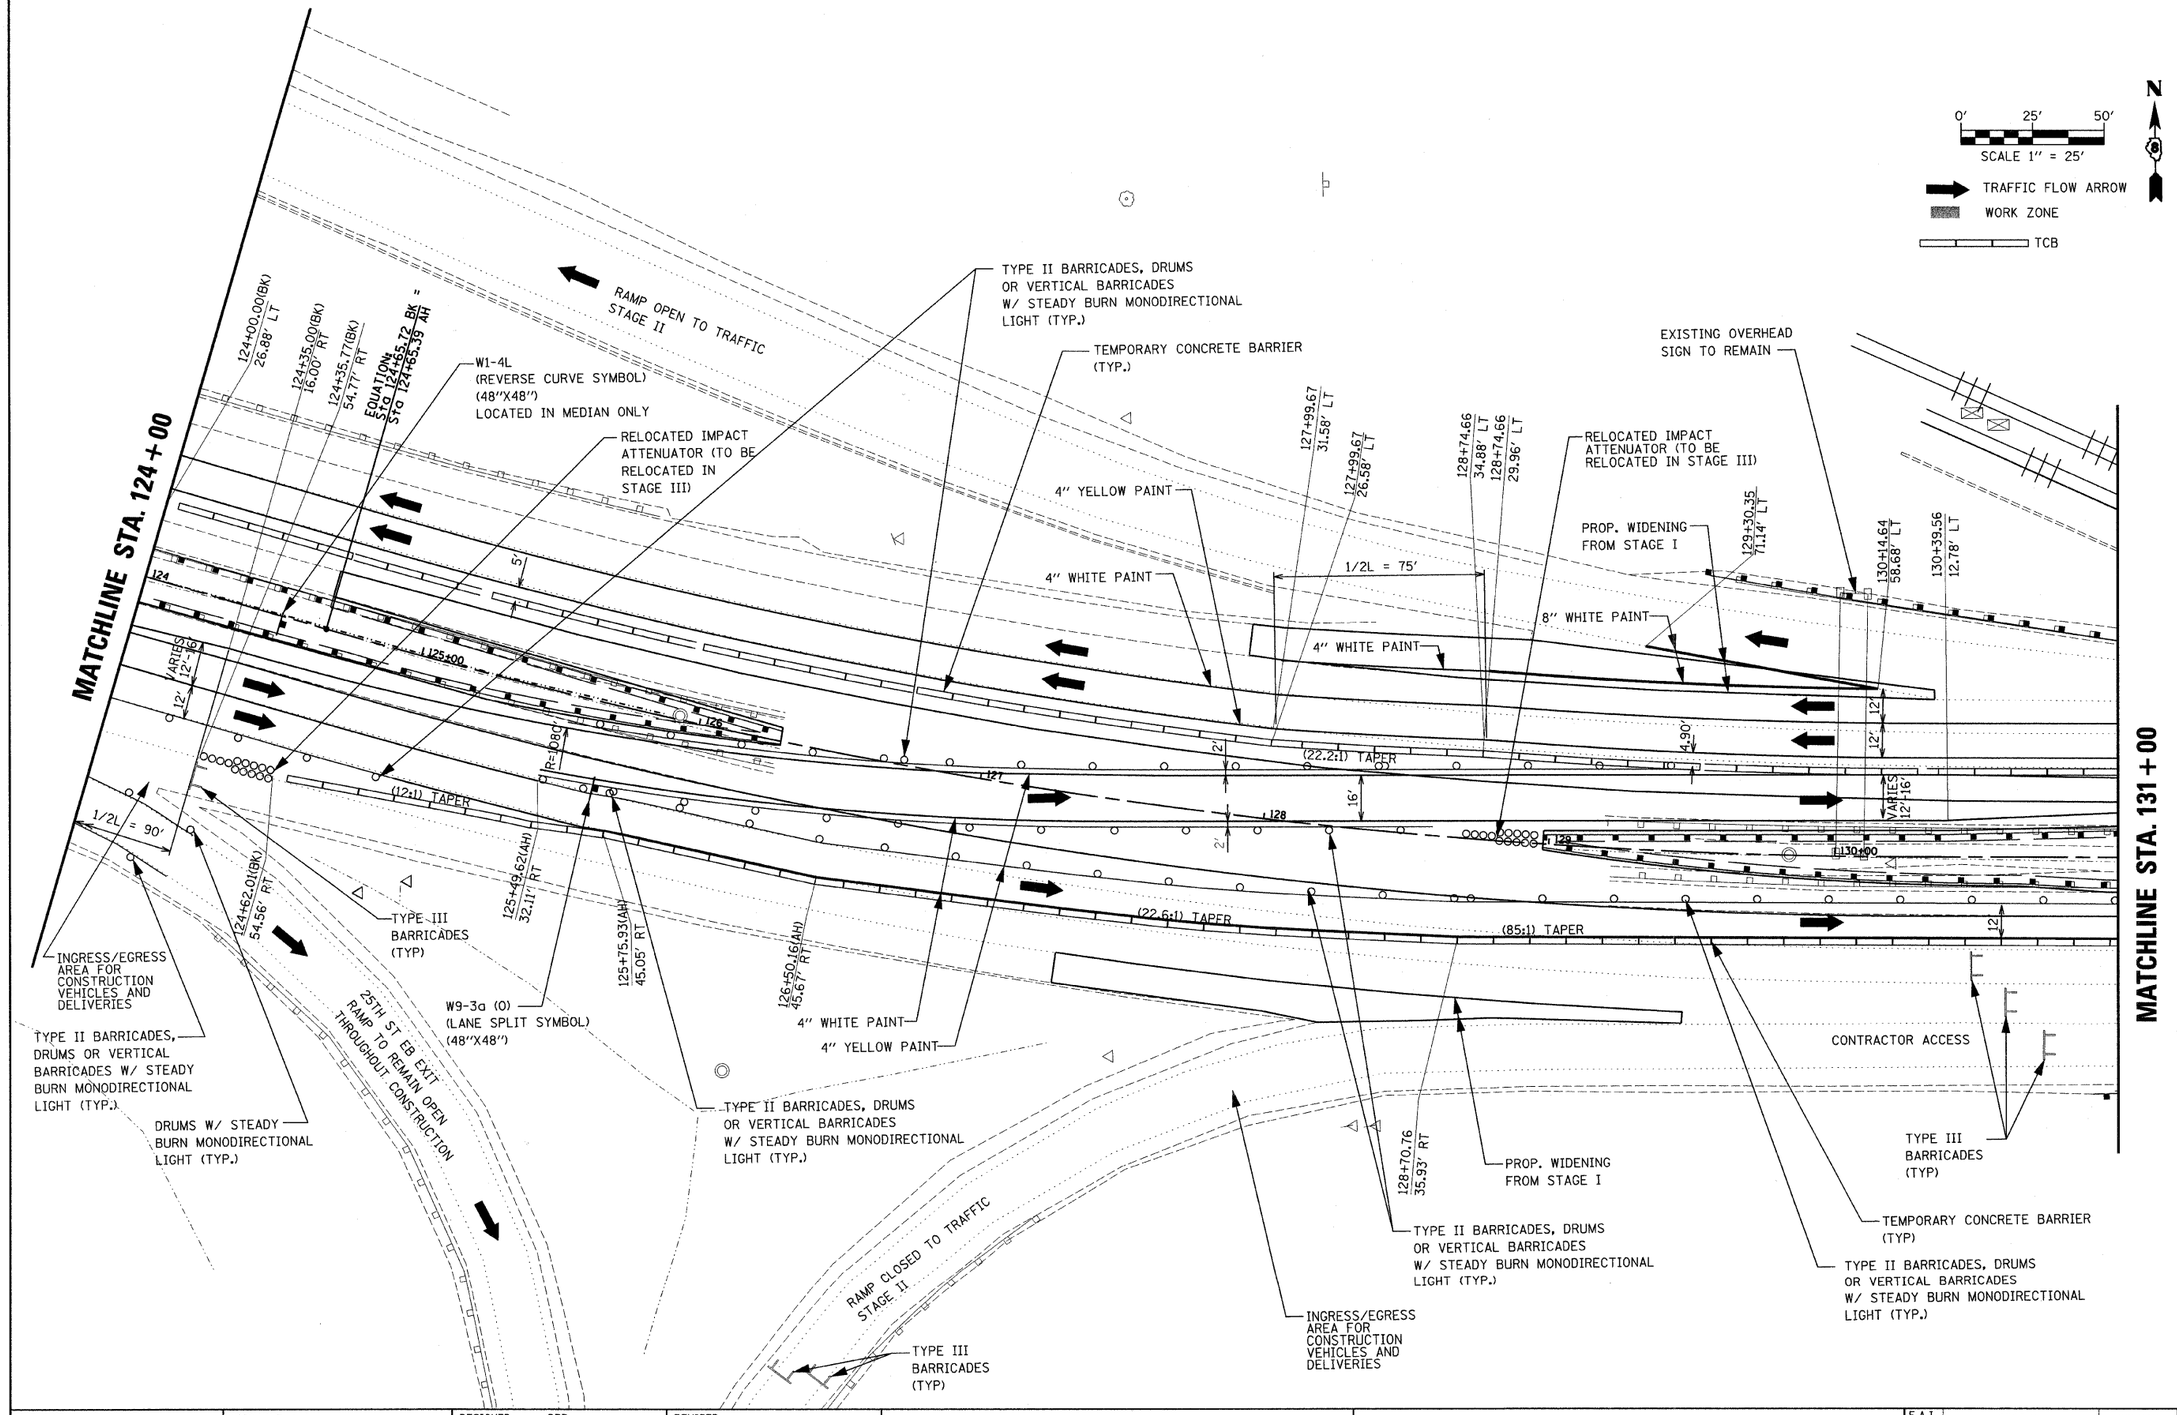

FILE NAME = P:\06002B\dgn\CADD Sheets\D876876-sht-staging-009.dgn	USER NAME = jheger	DESIGNED - DRB	REVISED -
		DRAWN - MLS	REVISED -
	PLOT SCALE = 25.0000 ' / IN.	CHECKED - SJK	REVISED -
	PLOT DATE = 8/7/2009	DATE -	REVISED -

STATE OF ILLINOIS
DEPARTMENT OF TRANSPORTATION

TRAFFIC CONTROL PLAN – STAGE II
WEST CROSSOVER

SCALE: 1:25 | SHEET NO. 9 OF 22 SHEETS | STA. 124+00 TO STA. 131+00

F.A.I. RTE.	SECTION	COUNTY	TOTAL SHEETS	SHEET NO.
64	82-2VB-2	ST. CLAIR	153	28
		CONTRACT NO. 76867		
FED. ROAD DIST. NO. 8	ILLINOIS	FED. AID PROJECT		