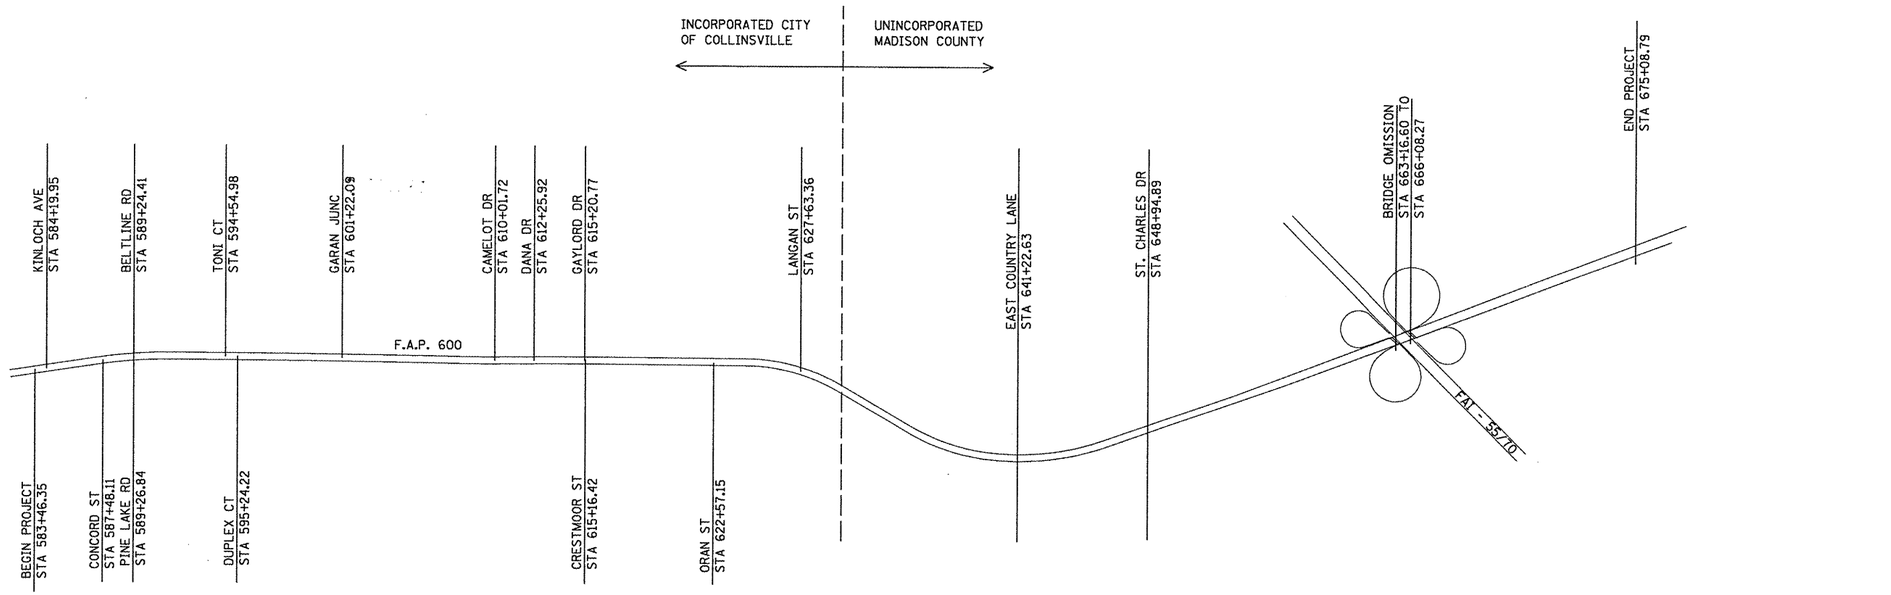

FILE NAME = $FILE1$	USER NAME = $USER$	DESIGNED - AAB	REVISED -
		DRAWN - MNR	REVISED -
	PLOT SCALE = $SCALE$	CHECKED - AAA	REVISED -
	PLOT DATE = $DATE$	DATE - MAY 12, 2009	REVISED -

STATE OF ILLINOIS
DEPARTMENT OF TRANSPORTATION

ROADWAY LAYOUT

SCALE: | SHEET NO. 1 OF 1 SHEETS | STA. | TO STA.

F.A.P. RTE.	SECTION	COUNTY	TOTAL SHEETS	SHEET NO.
600	60-(30,31,128)-2	MADISON	42	4
		CONTRACT NO. 76B87		
		ILLINOIS FED. AID PROJECT		