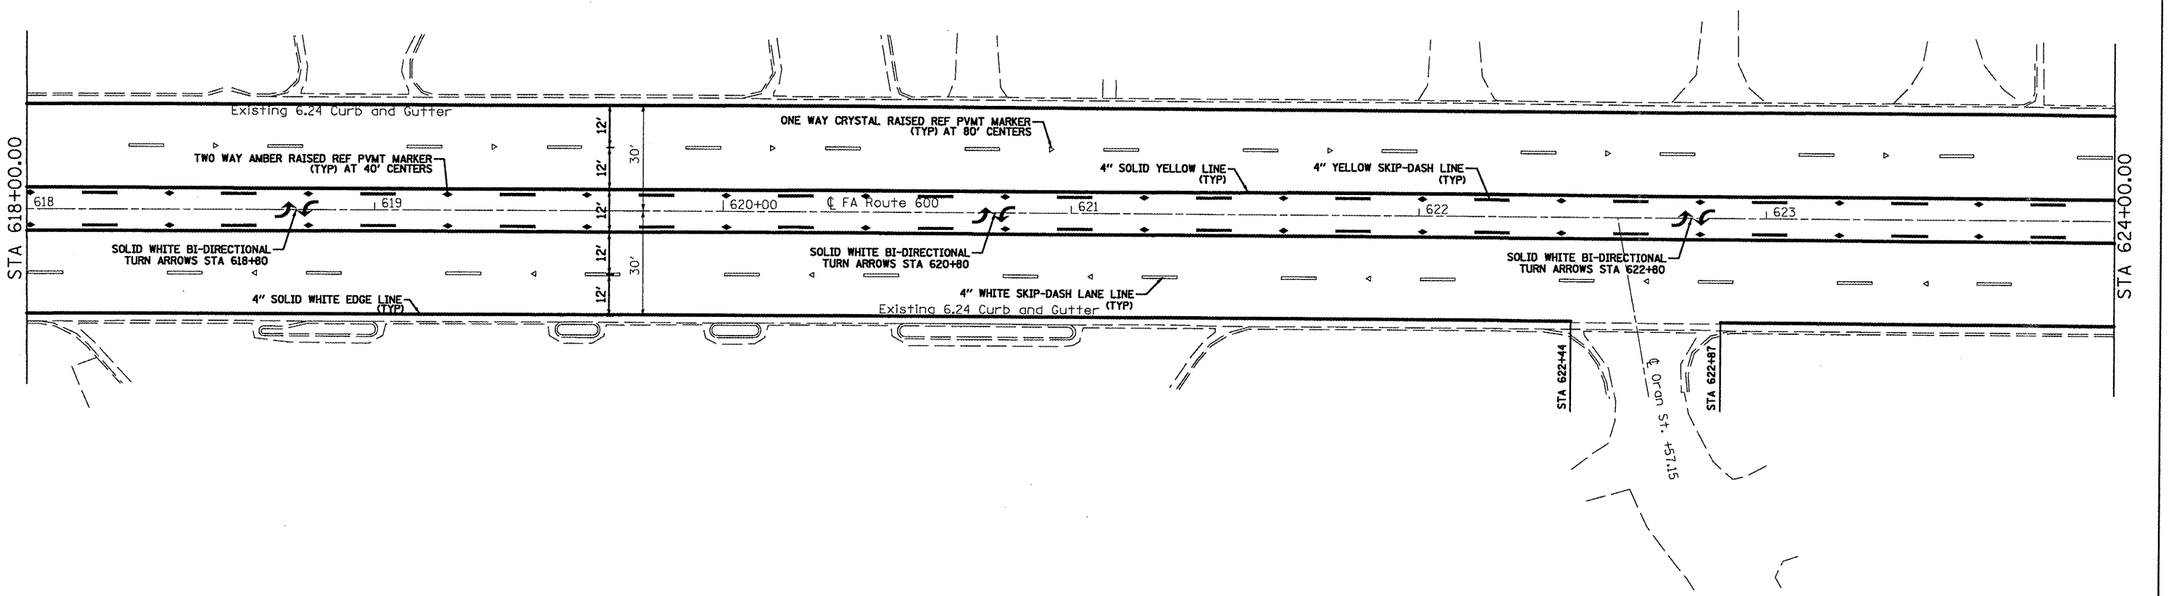

FILE NAME = $FILEL$	USER NAME = $USER$	DESIGNED - AAB	REVISED -	STATE OF ILLINOIS DEPARTMENT OF TRANSPORTATION	PAVEMENT MARKING SHEETS
		DRAWN - MNR	REVISED -		SCALE: 1" = 20' | SHEET NO. 7 OF 16 SHEETS | STA. 618+00.00 TO STA. 624+00.00
	PLOT SCALE = $SCALE$	CHECKED - AAA	REVISED -		
	PLOT DATE = $DATE$	DATE - MAY 12, 2009	REVISED -		

F.A. RTE.	SECTION	COUNTY	TOTAL SHEETS	SHEET NO.
600	60-(30,31,128)-2	MADISON	42	30
		CONTRACT NO. 76887		
		ILLINOIS FED. AID PROJECT		