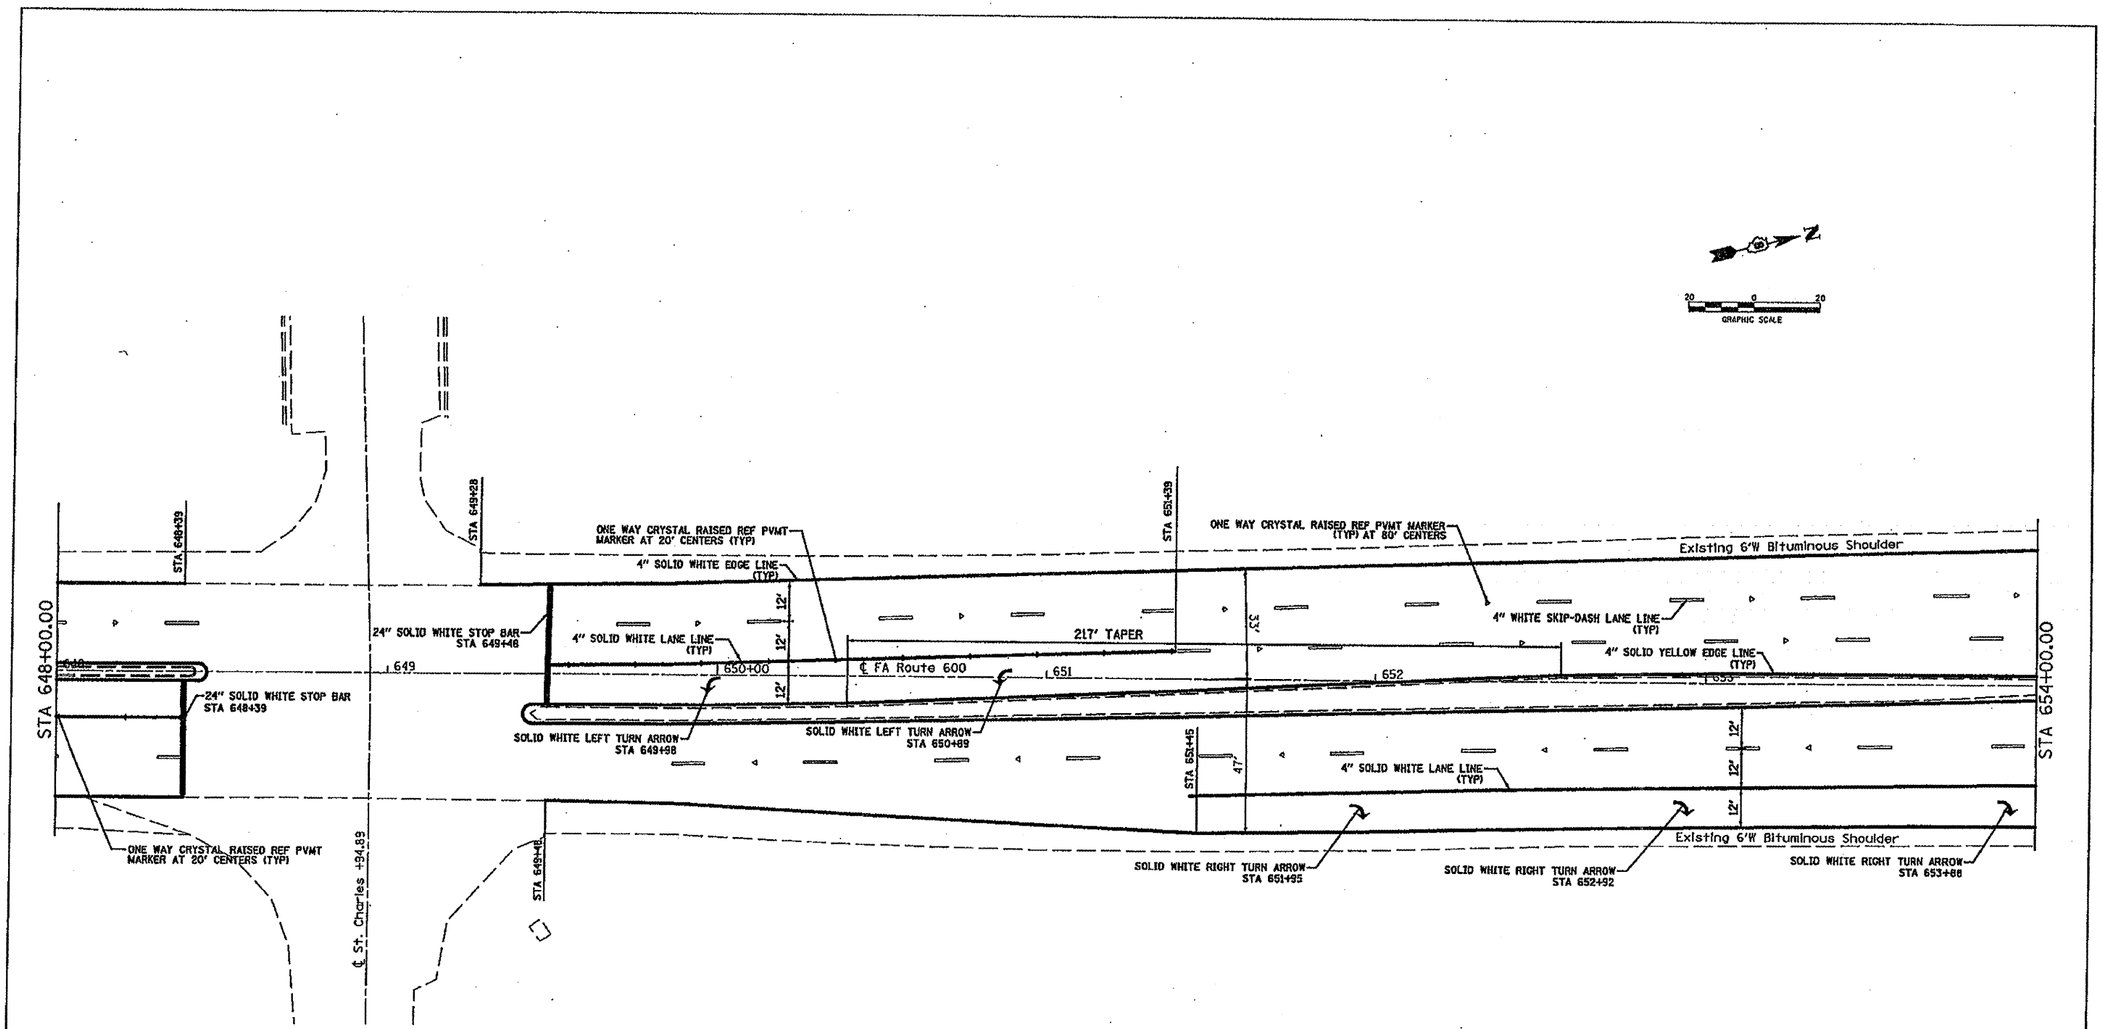

Rev.

FILE NAME = $FILE$	USER NAME = $USER$	DESIGNED - AAB	REVISED -	STATE OF ILLINOIS DEPARTMENT OF TRANSPORTATION	PAVEMENT MARKING SHEETS	F.A. RTE.	SECTION	COUNTY	TOTAL SHEETS	SHEET NO.
		DRAWN - MNR	REVISED -			600	60-(30,31,128)-2	MADISON	42	35
	PLOT SCALE = $SCALE$	CHECKED - AAA	REVISED -		SCALE: 1" = 20' / SHEET NO. 12 OF 16 SHEETS / STA. 648+00.00 TO STA. 654+00.00			CONTRACT NO. 76887		
	PLOT DATE = $DATE$	DATE - MAY 12, 2009	REVISED -					ILLINOIS FED. AID PROJECT		