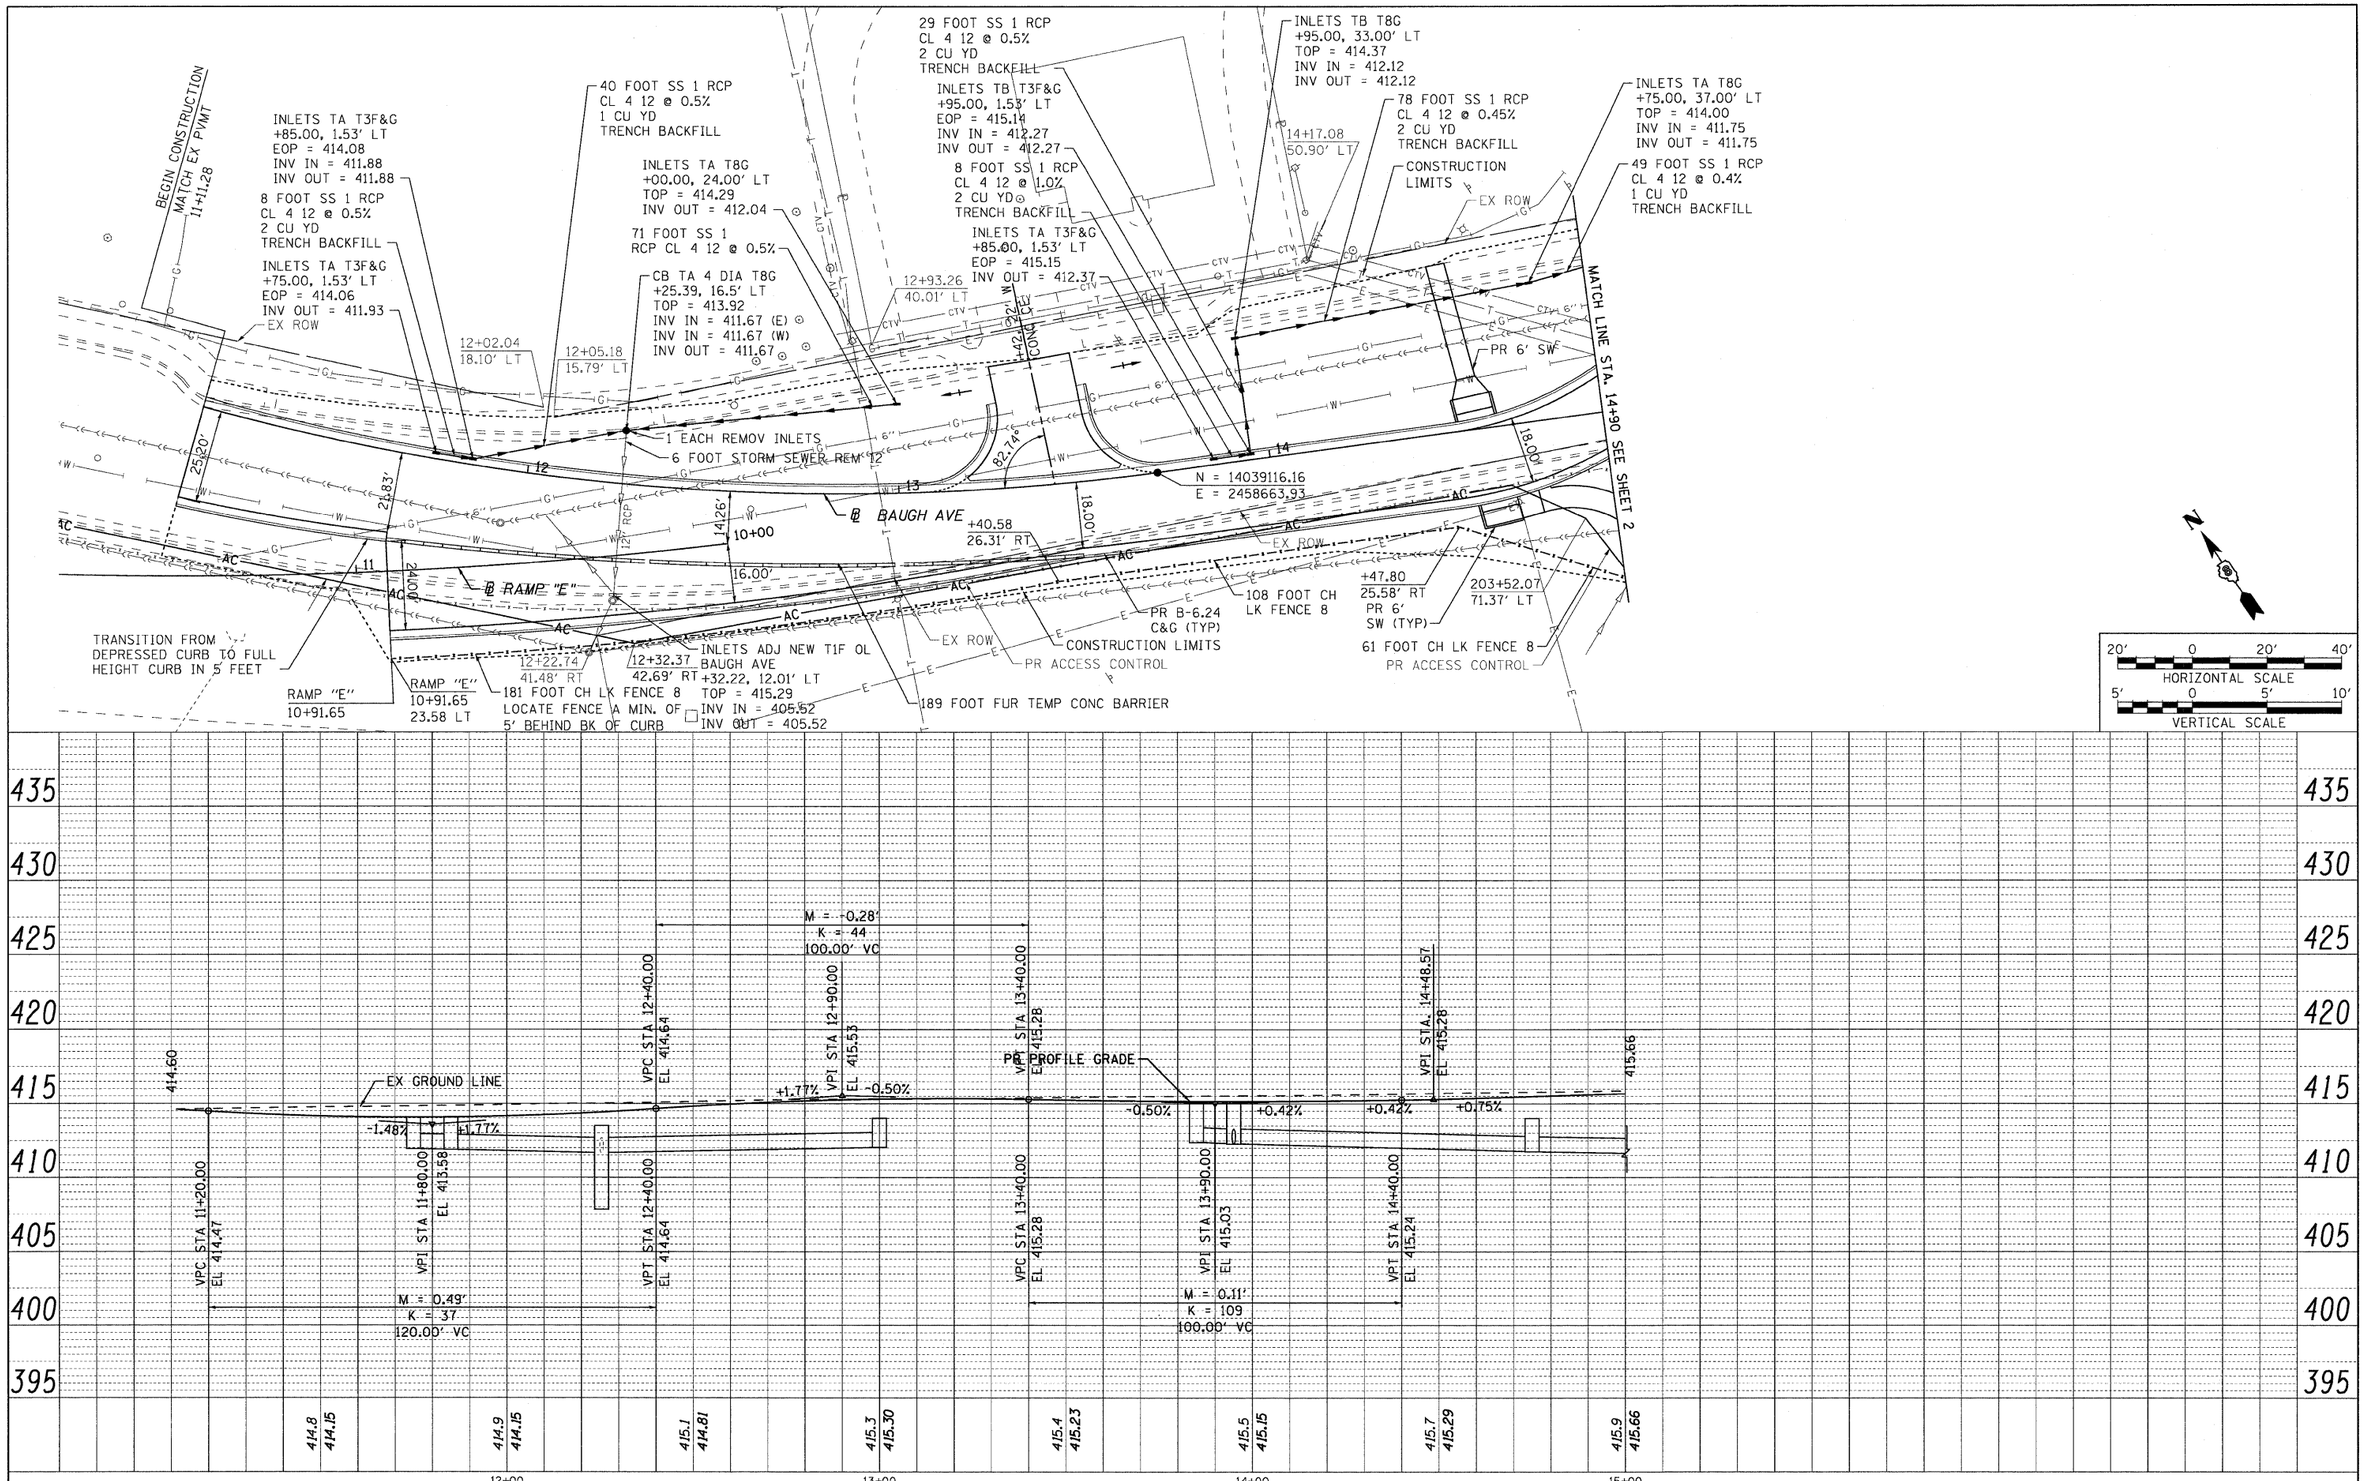

PLAN

	BY	DATE
SURVEYED		
PLANS PREPARED		
ALIGNMENT CHECKED		
RT. OF WAY CHECKED		
BLDG FILE MADE		

NOTE BOOK NO.

PROFILE

	BY	DATE
SURVEYED		
PLANS PREPARED		
GRADES CHECKED		
B.M. NOTED		
STRUCTURE NOTATIONS CHKD		

NOTE BOOK NO.

8/13/2009 10:37:49 AM

FILE NAME = DBTRI-76C38-sht-plnpro-01-08.dgn	USER NAME = jdf	DESIGNED - LDC	REVISED -
	MODEL NAME = DBTRI-76C38-sht-plnpro-03	DRAWN - JDF	REVISED -
	PLOT SCALE = 1:20	CHECKED - GEB	REVISED -
	PLOT DATE = 8/13/2009	DATE - 08/14/09	REVISED -

STATE OF ILLINOIS
DEPARTMENT OF TRANSPORTATION

PLAN AND PROFILE

SCALE: 1"=20' | SHEET NO. 3 OF 8 SHEETS | STA. 11+11.26 TO STA. 14+90.00

F.A.U. RTE.	SECTION	COUNTY	TOTAL SHEETS	SHEET NO.
*	82-1-10N	ST. CLAIR	68	22
* 9166/9180		CONTRACT NO. 76C38		

FED. ROAD DIST. NO. | ILLINOIS | FED. AID PROJECT

P:\08-0030 CTE TRILEVEL\900_CAD\901_DRAWINGS\04_CONTRACT\SHEET\CIVIL\ROADWAY_PLANS\DBTRI-76C38-SHT-PLNPRO-01-08.DGN